



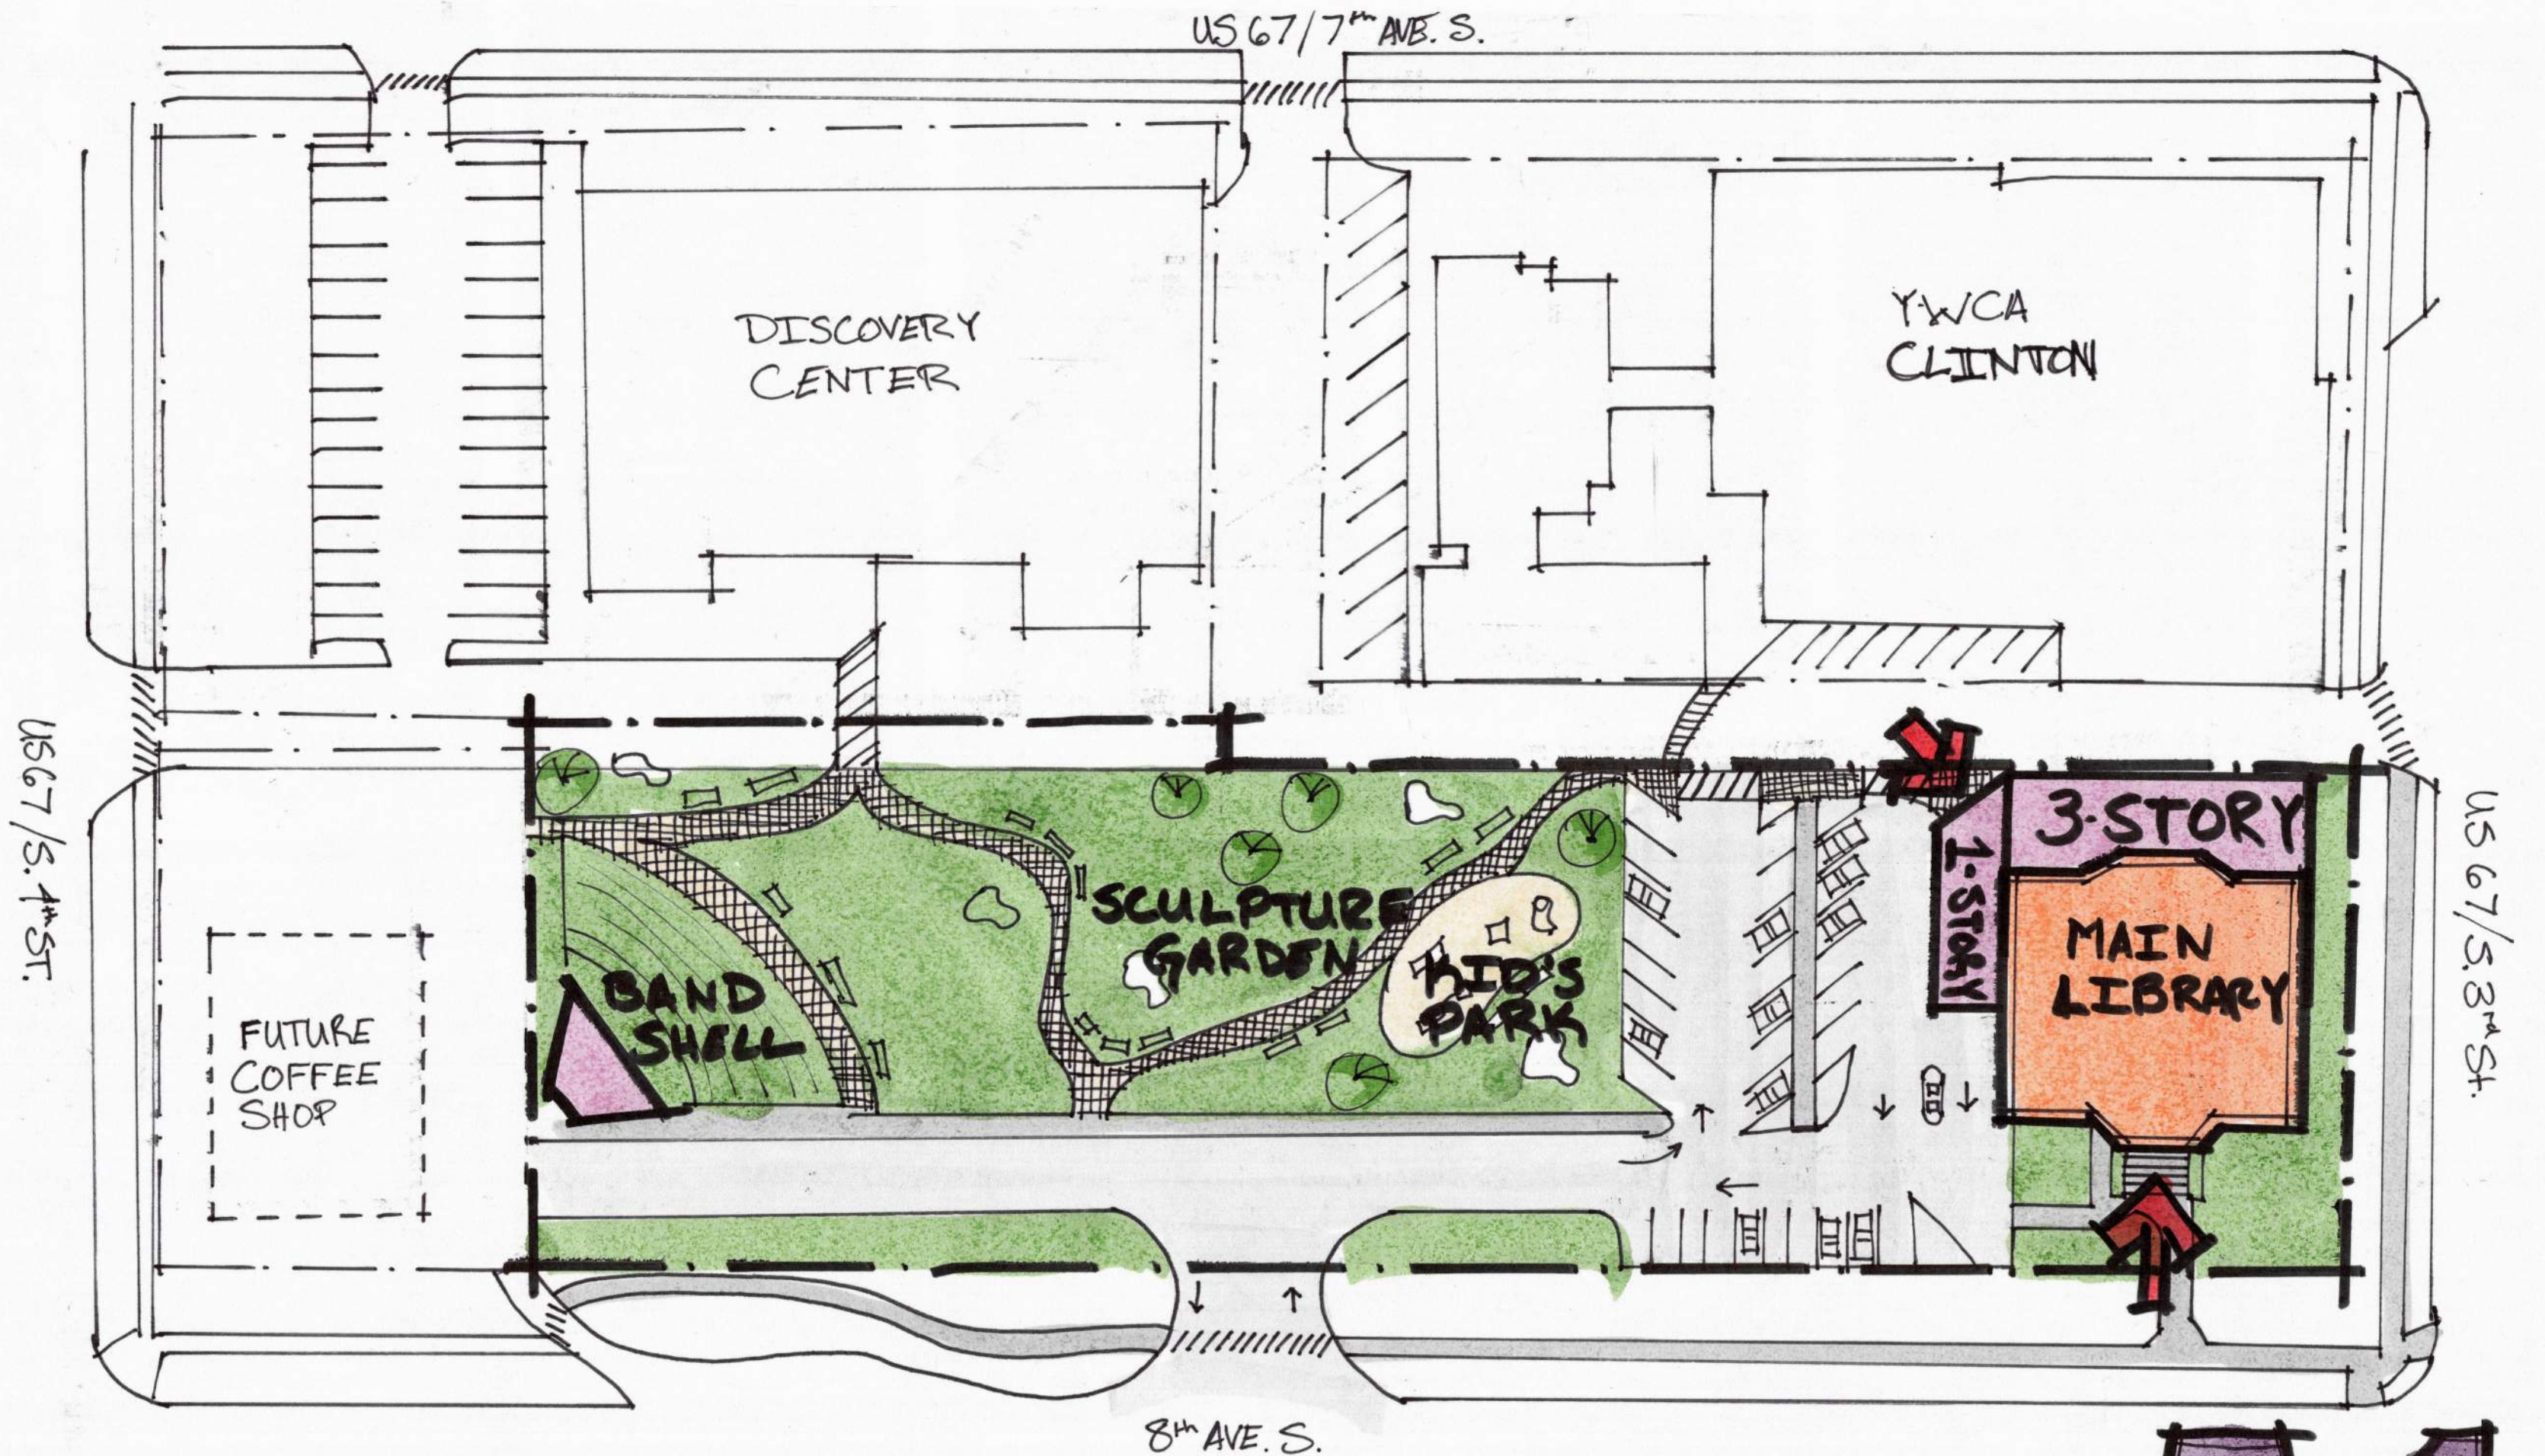


↑
1" = 40'-0"


A1

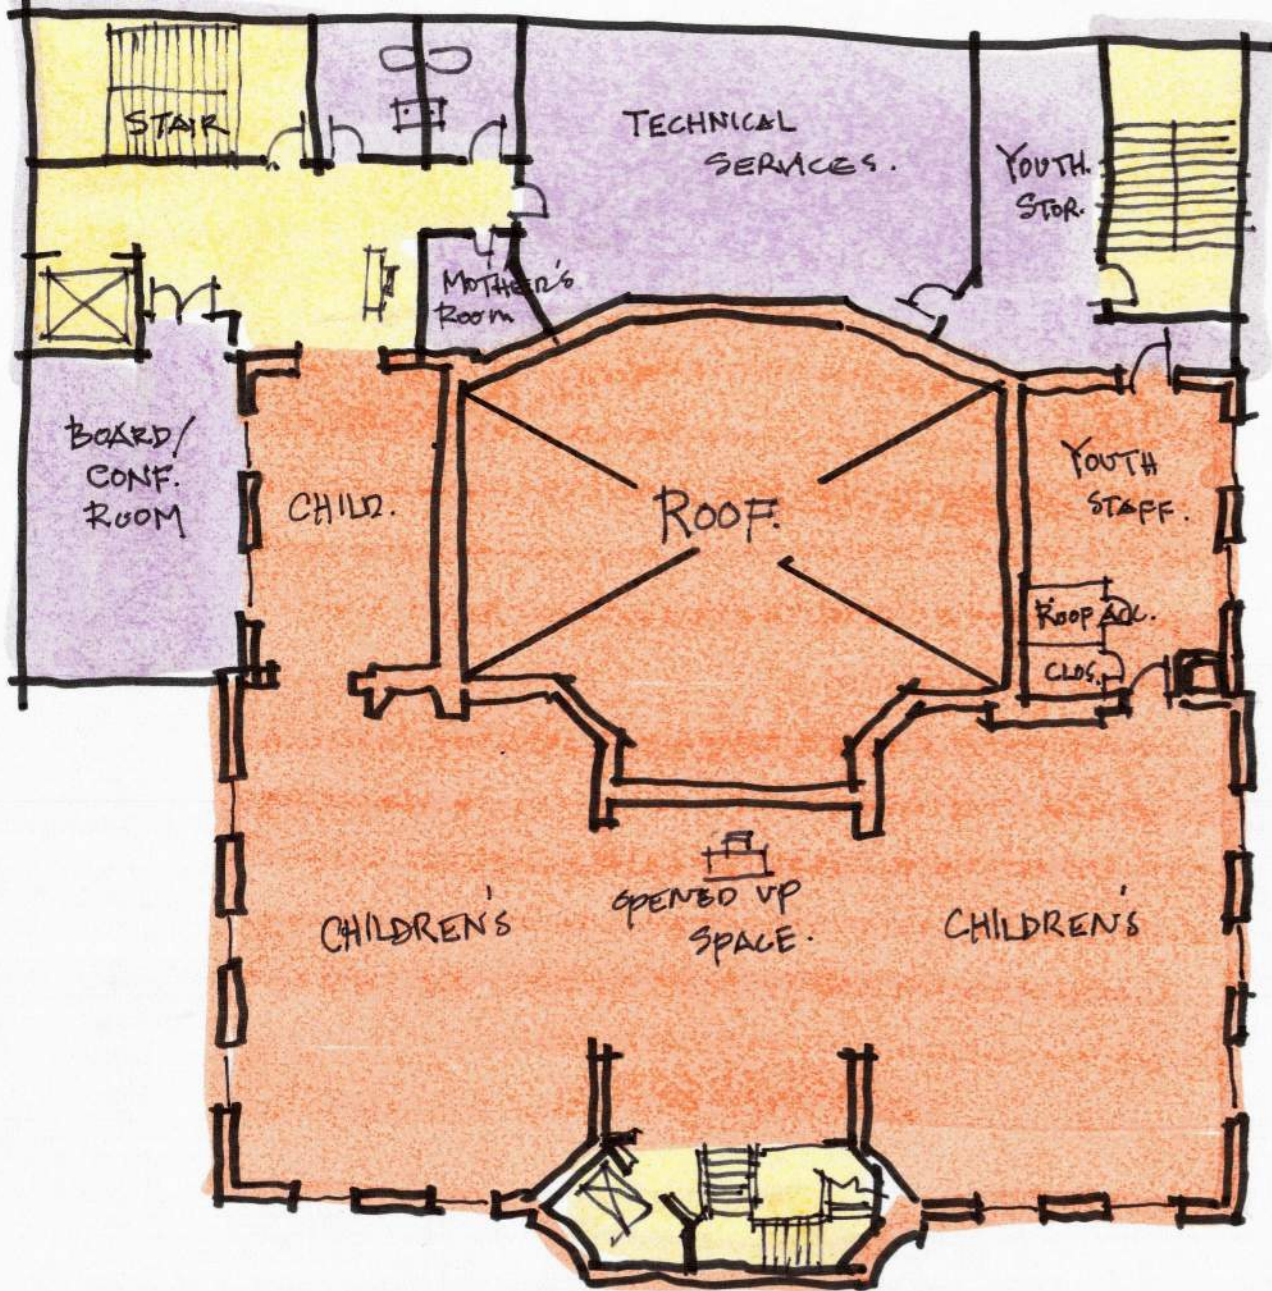

UPPER LEVEL

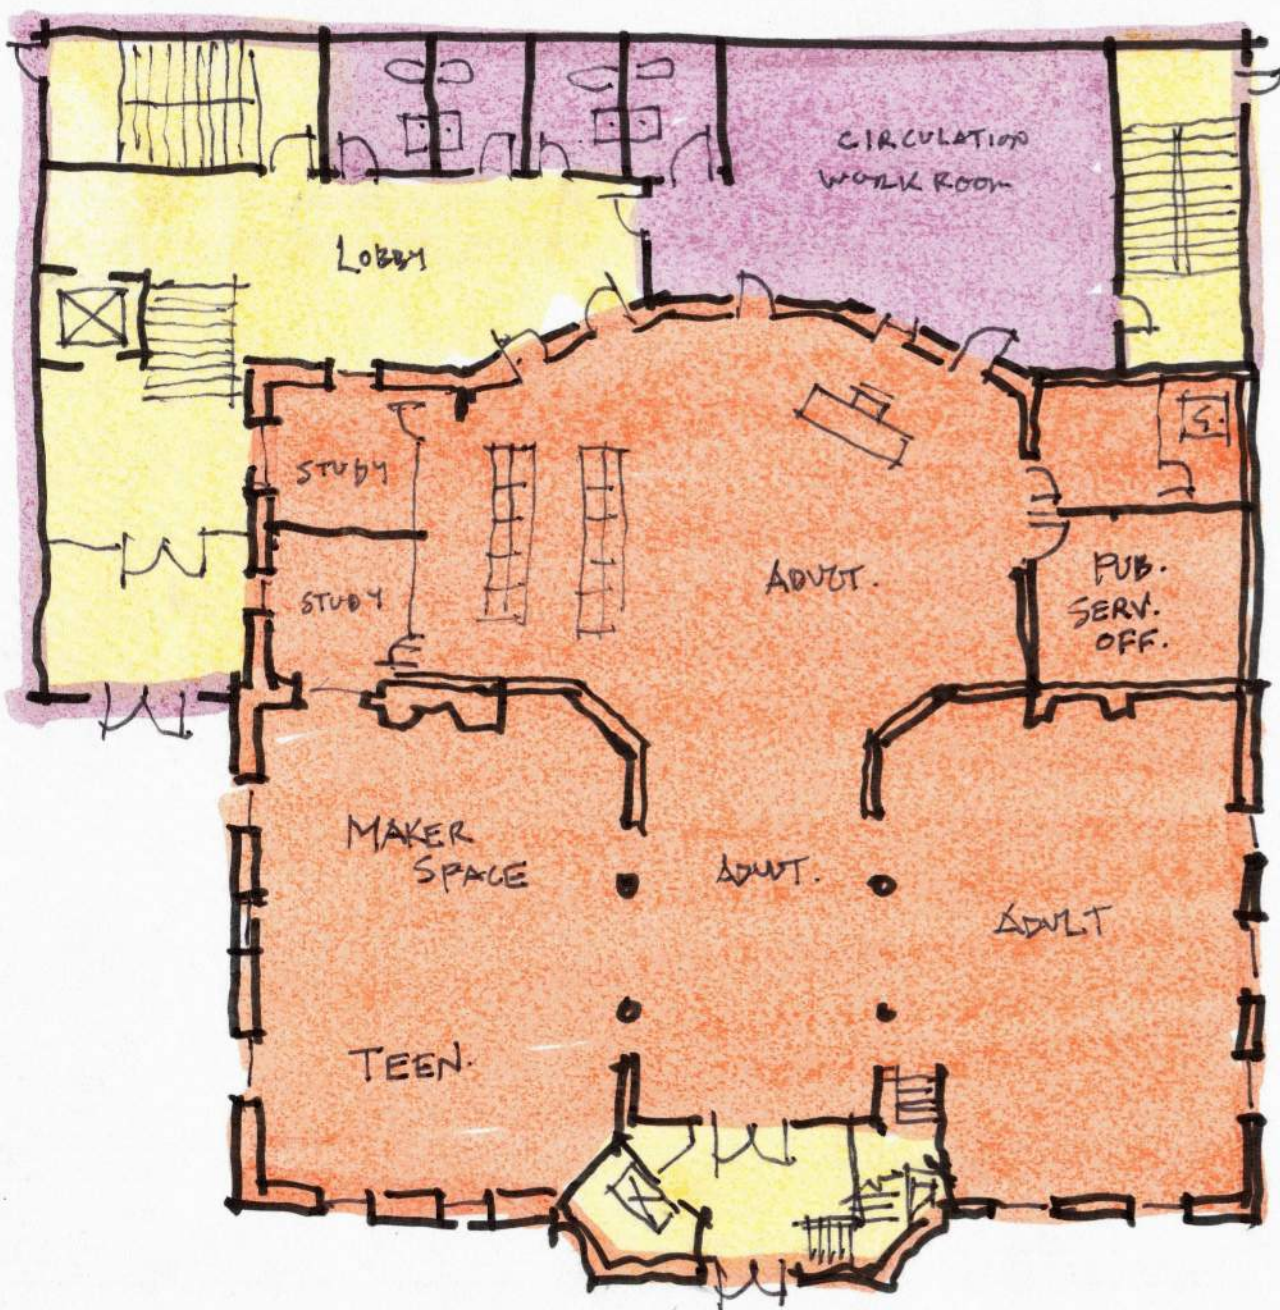


MAIN LEVEL

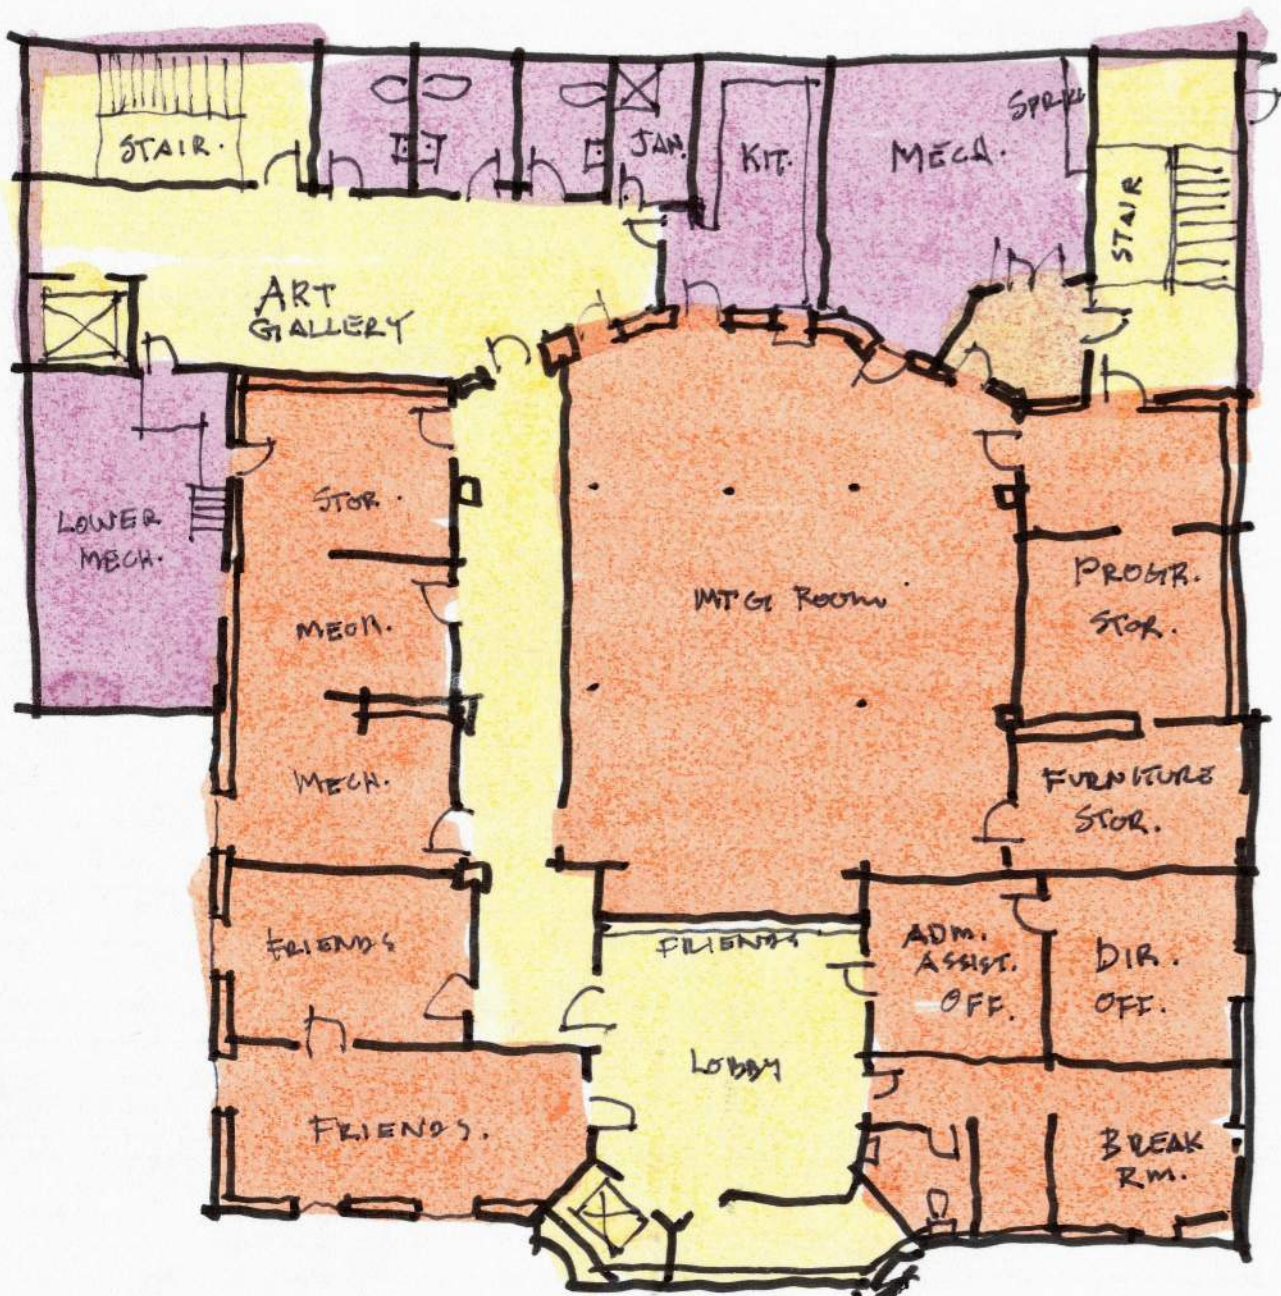


LOWER LEVEL




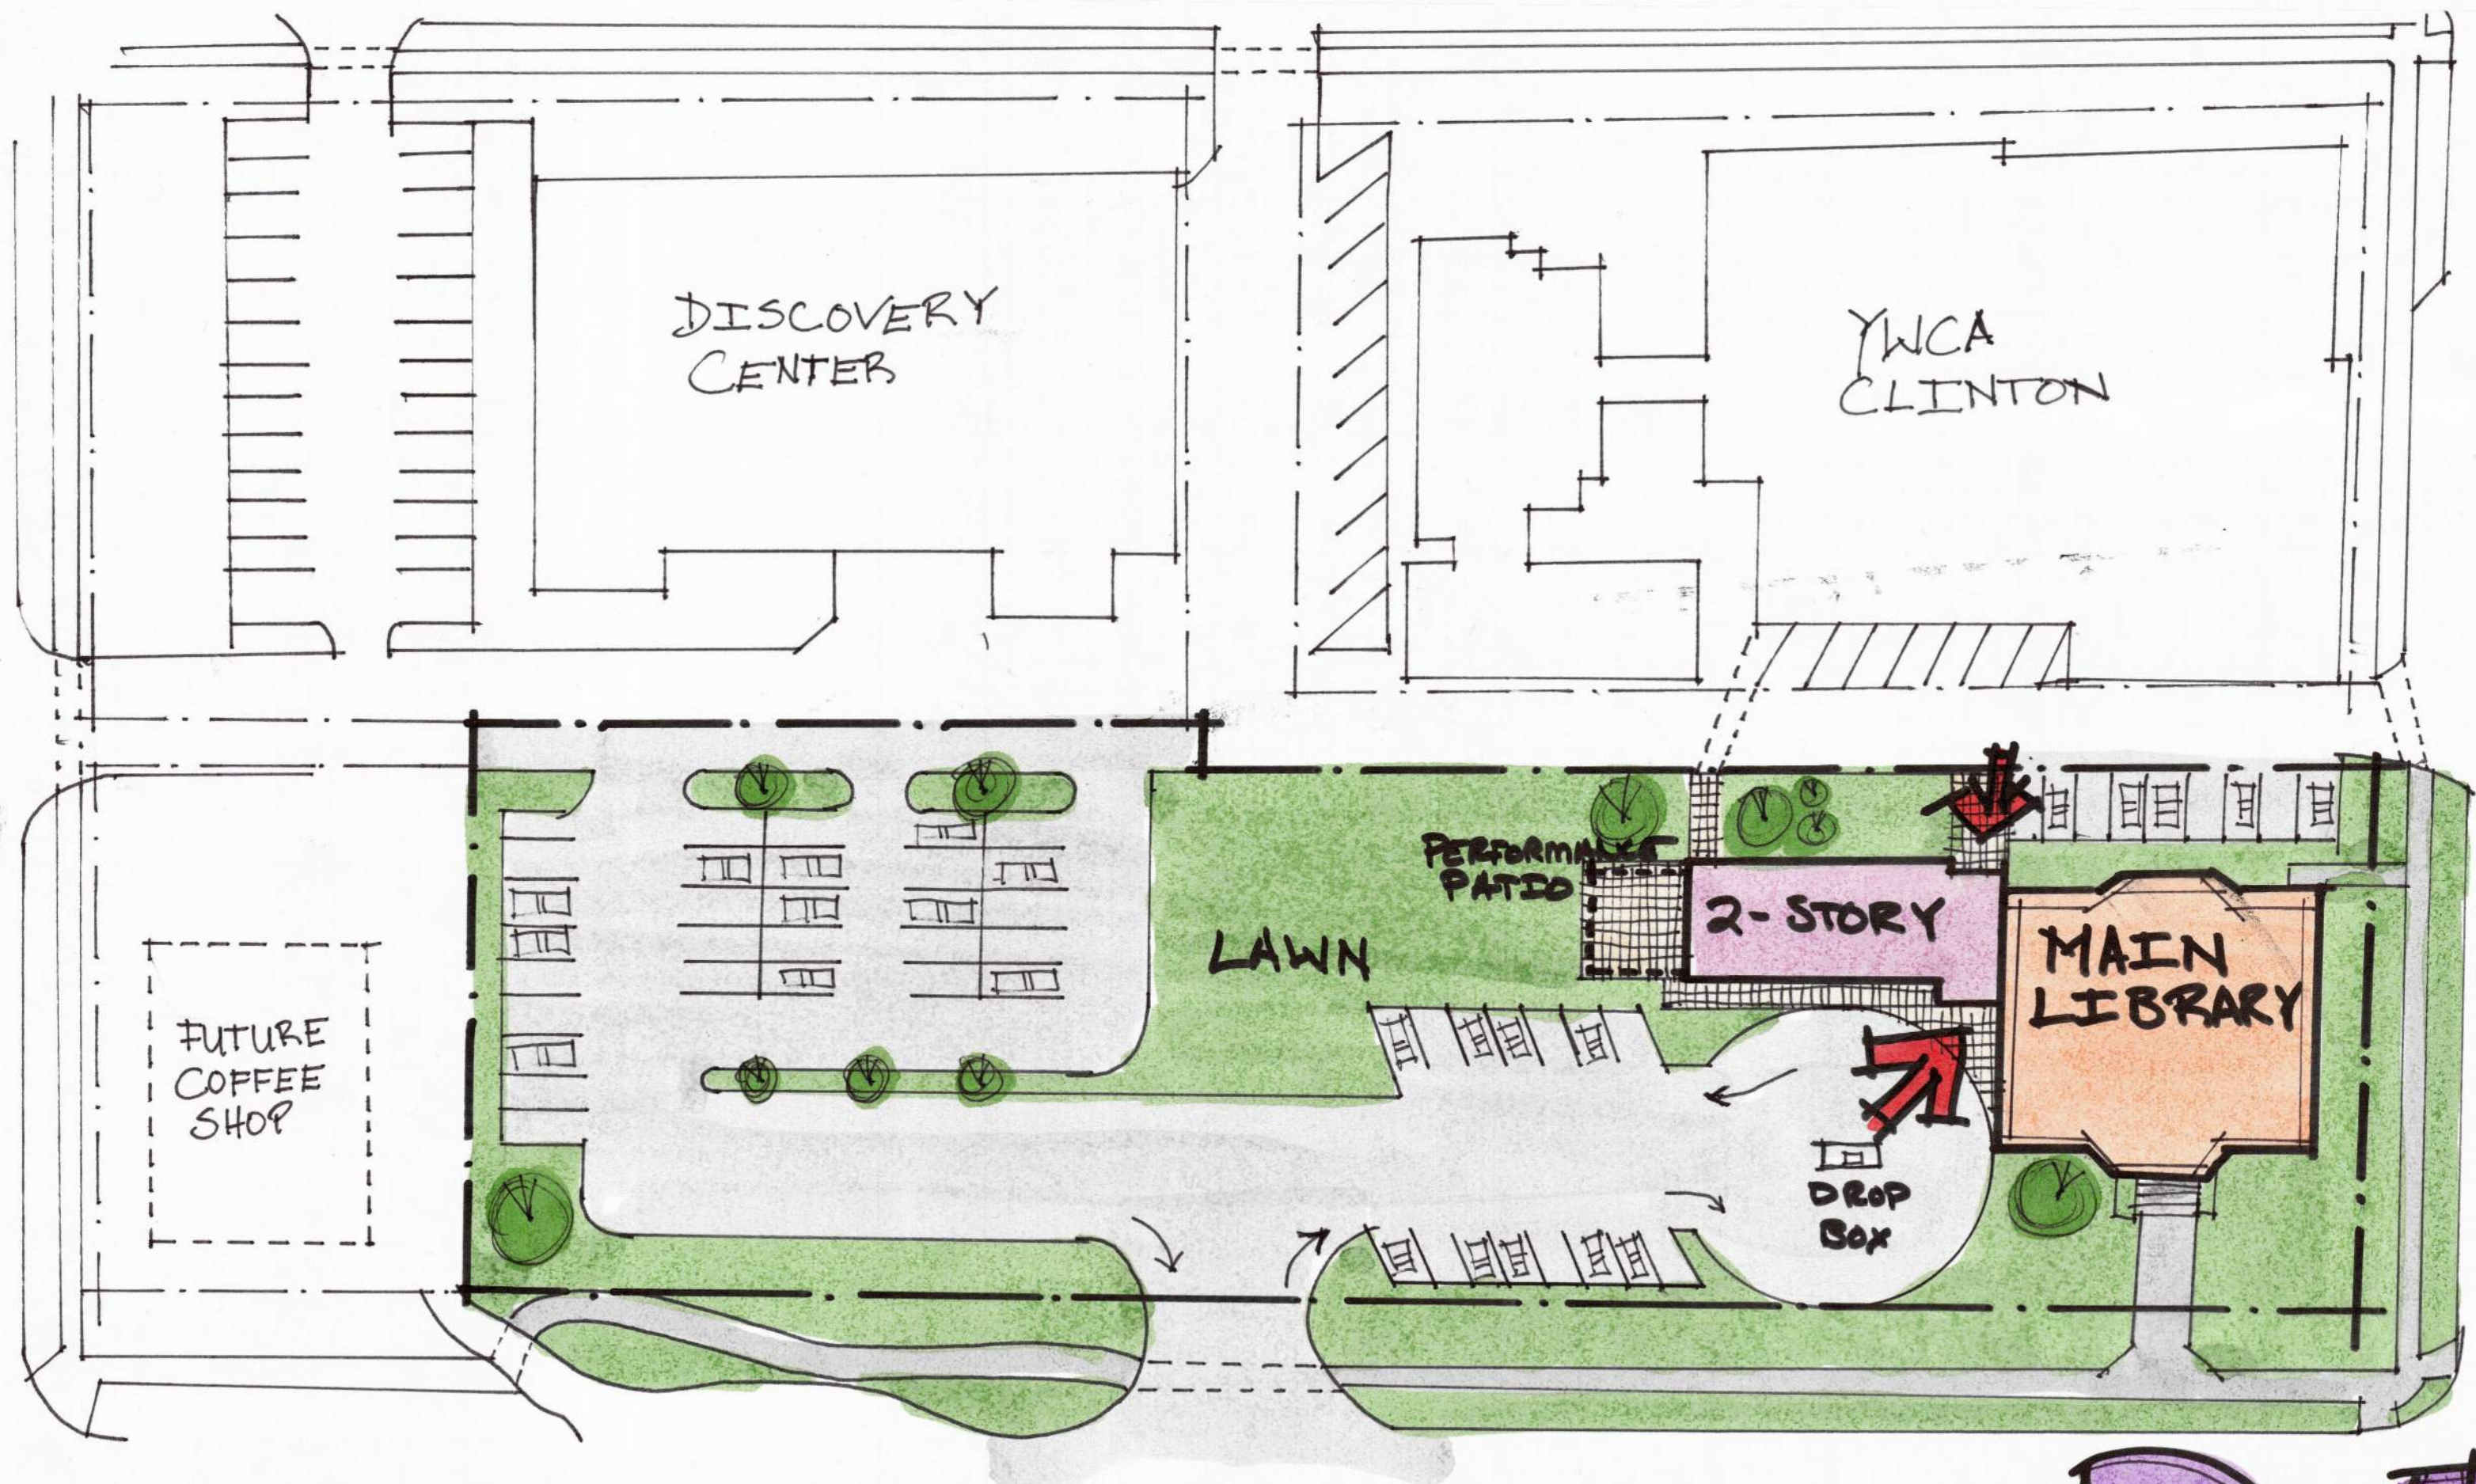

N
↑
1" = 40'


B1

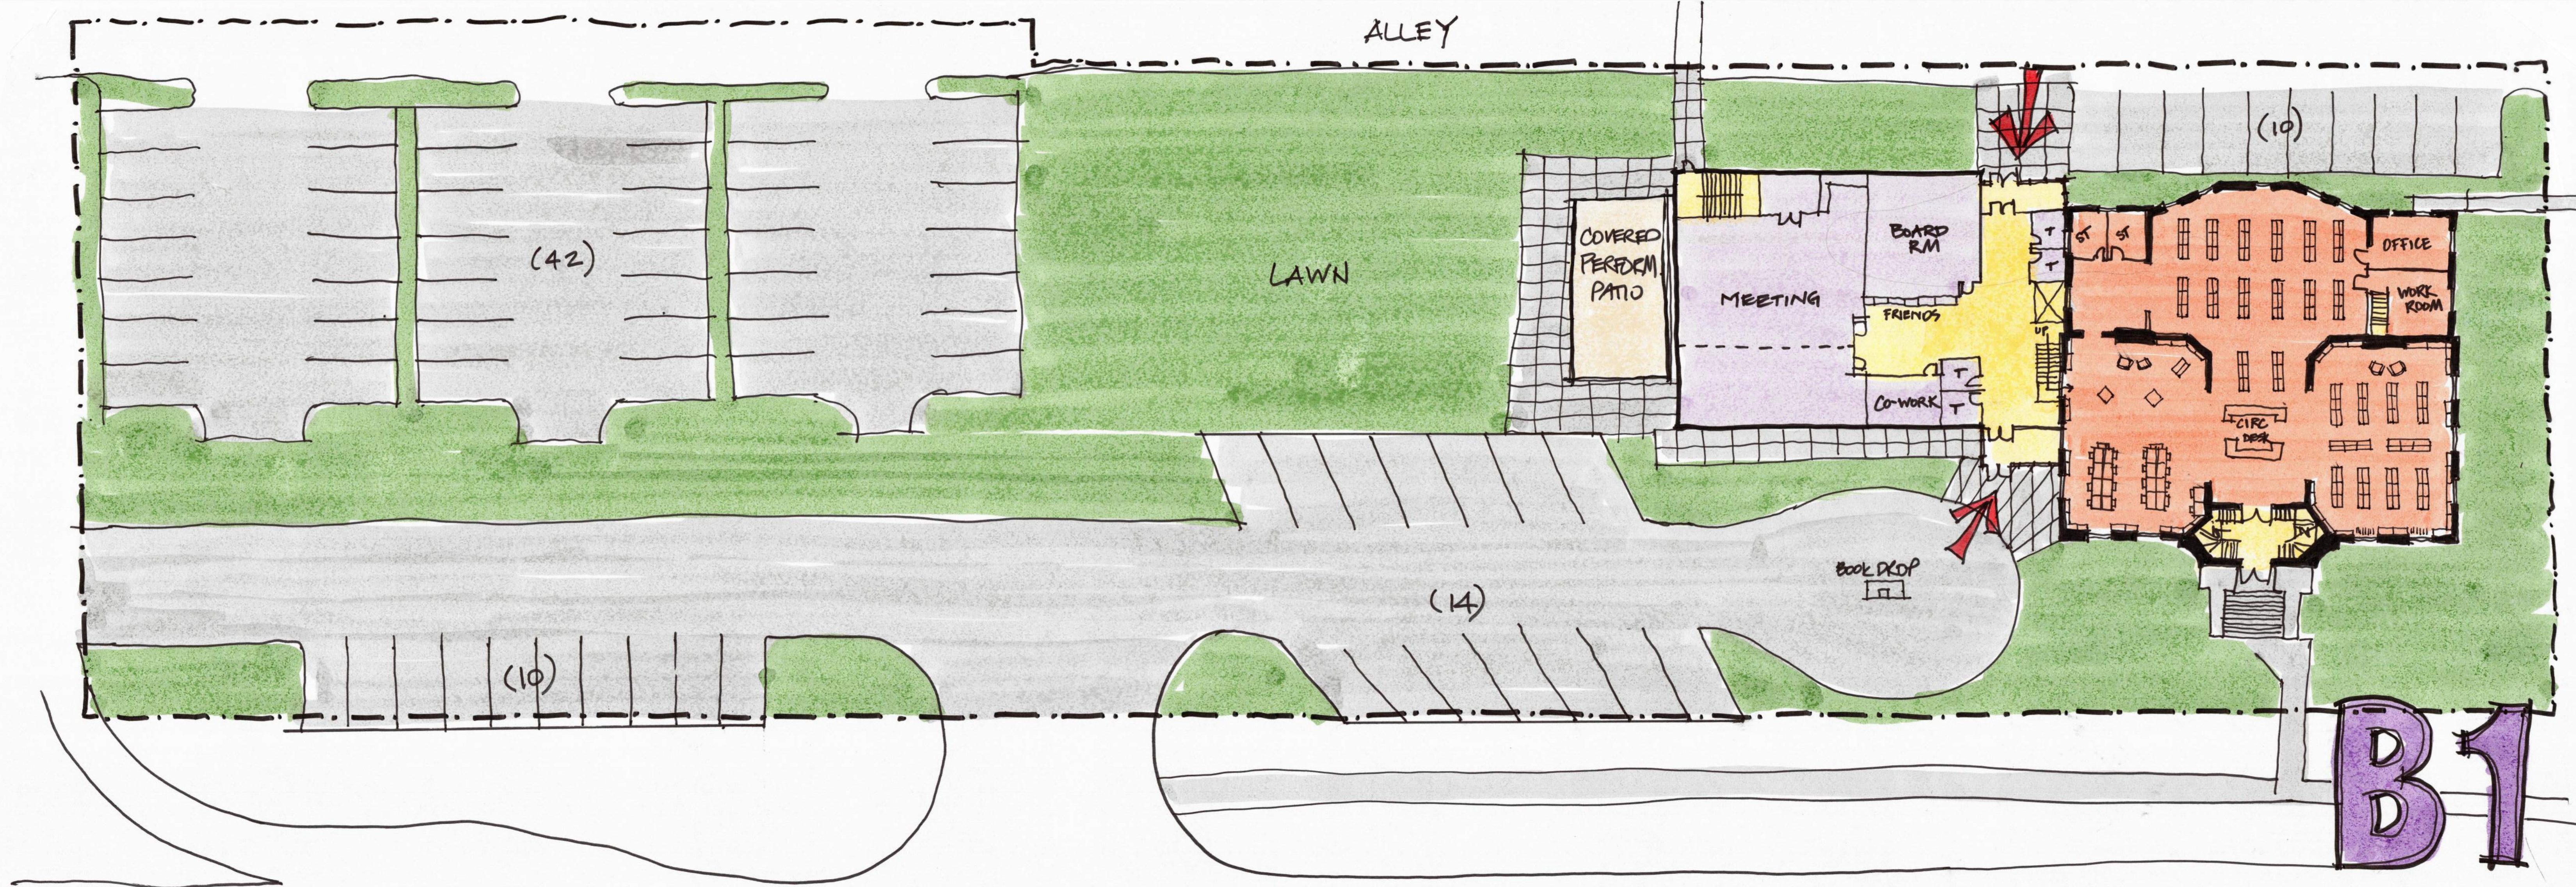

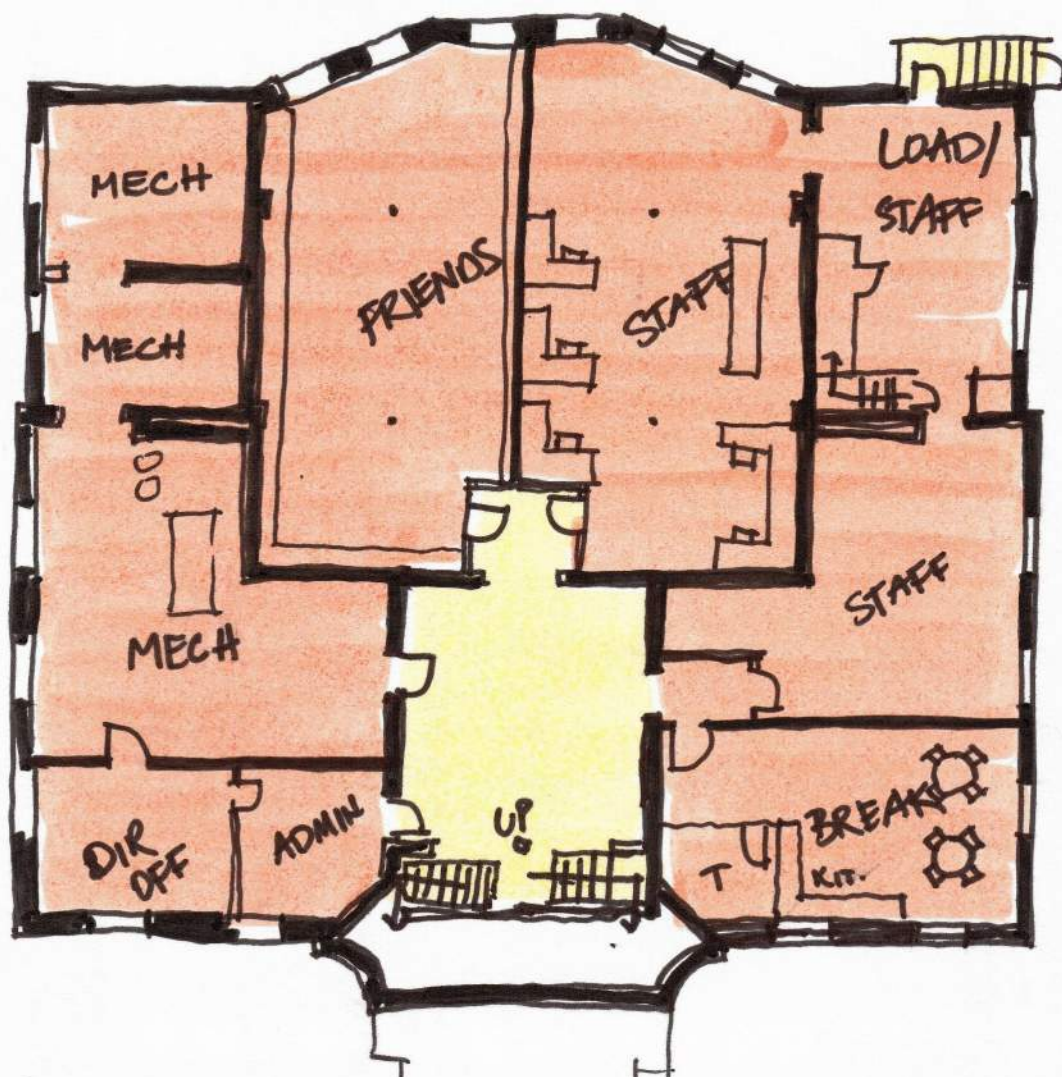


BASEMENT LEVEL

B1

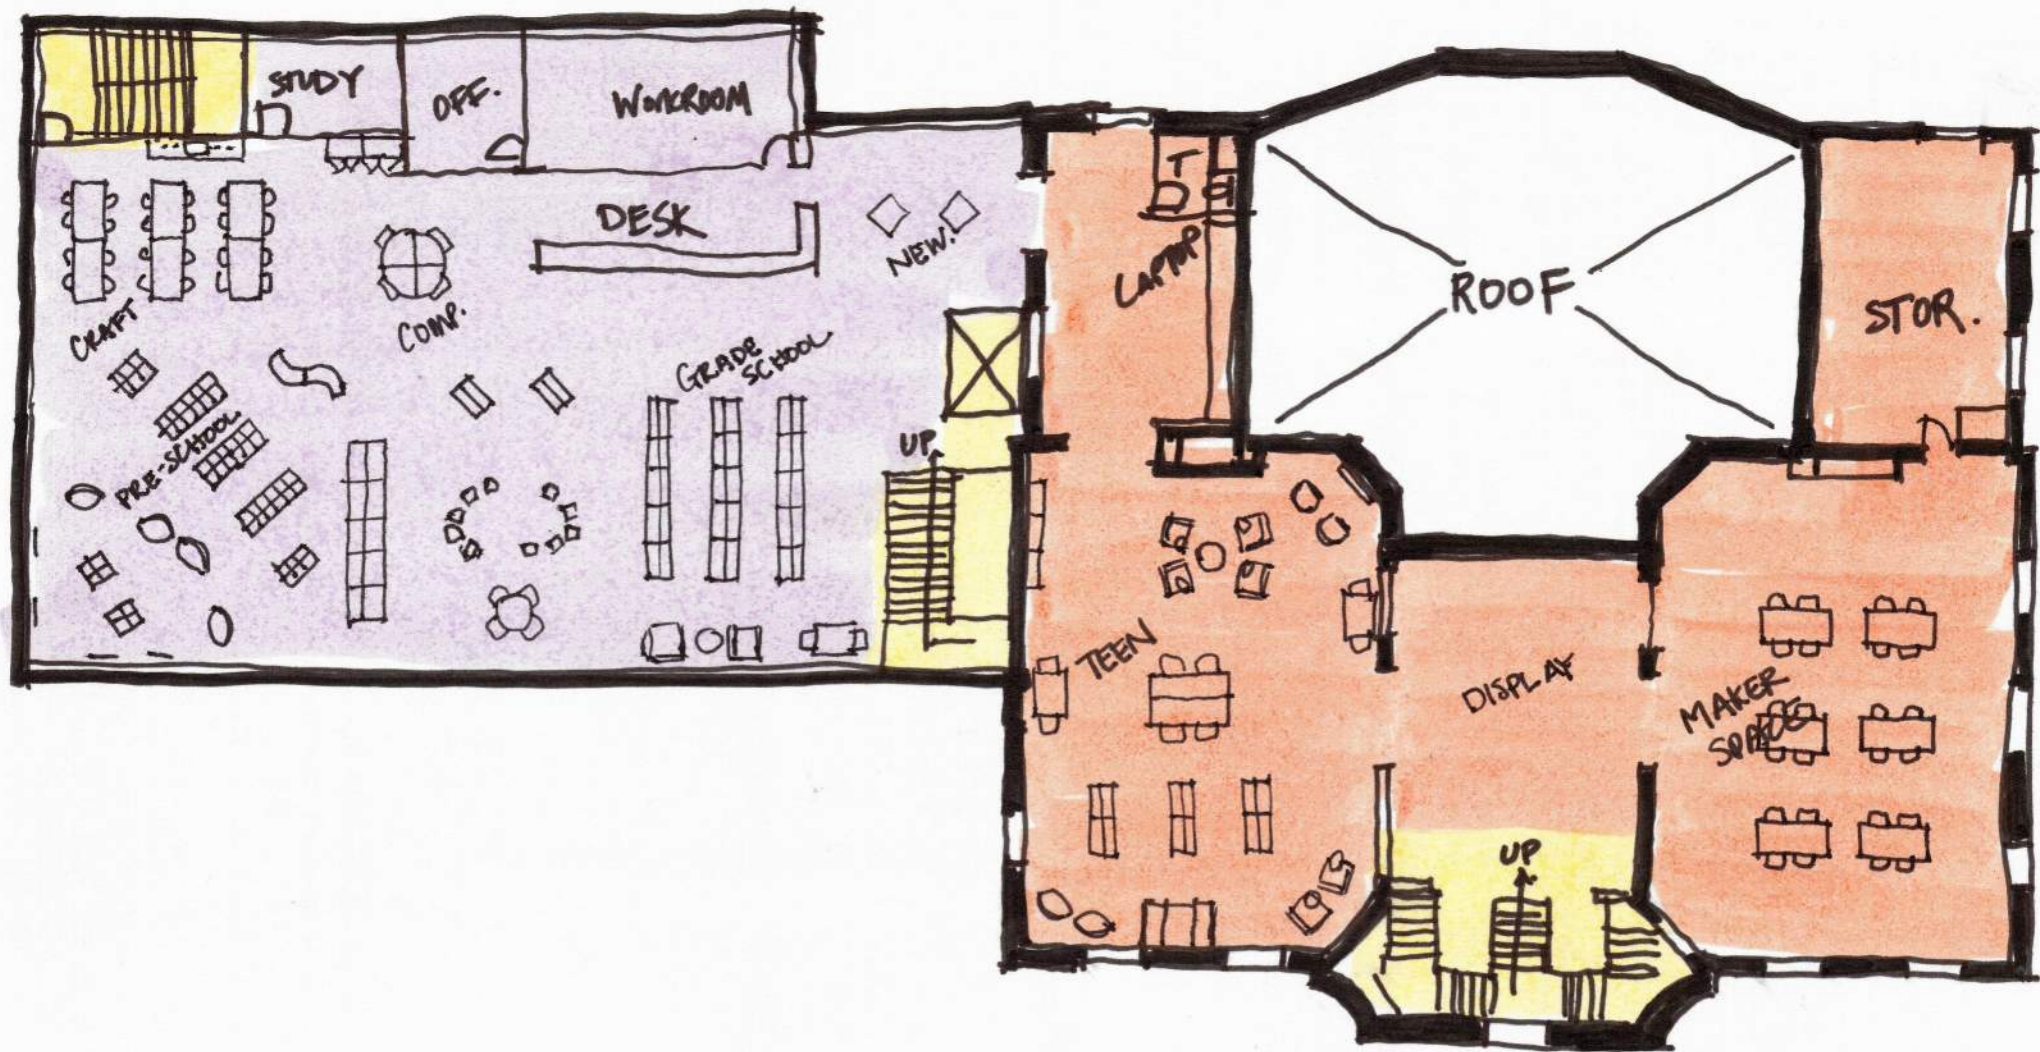


UPPER LEVEL


B1

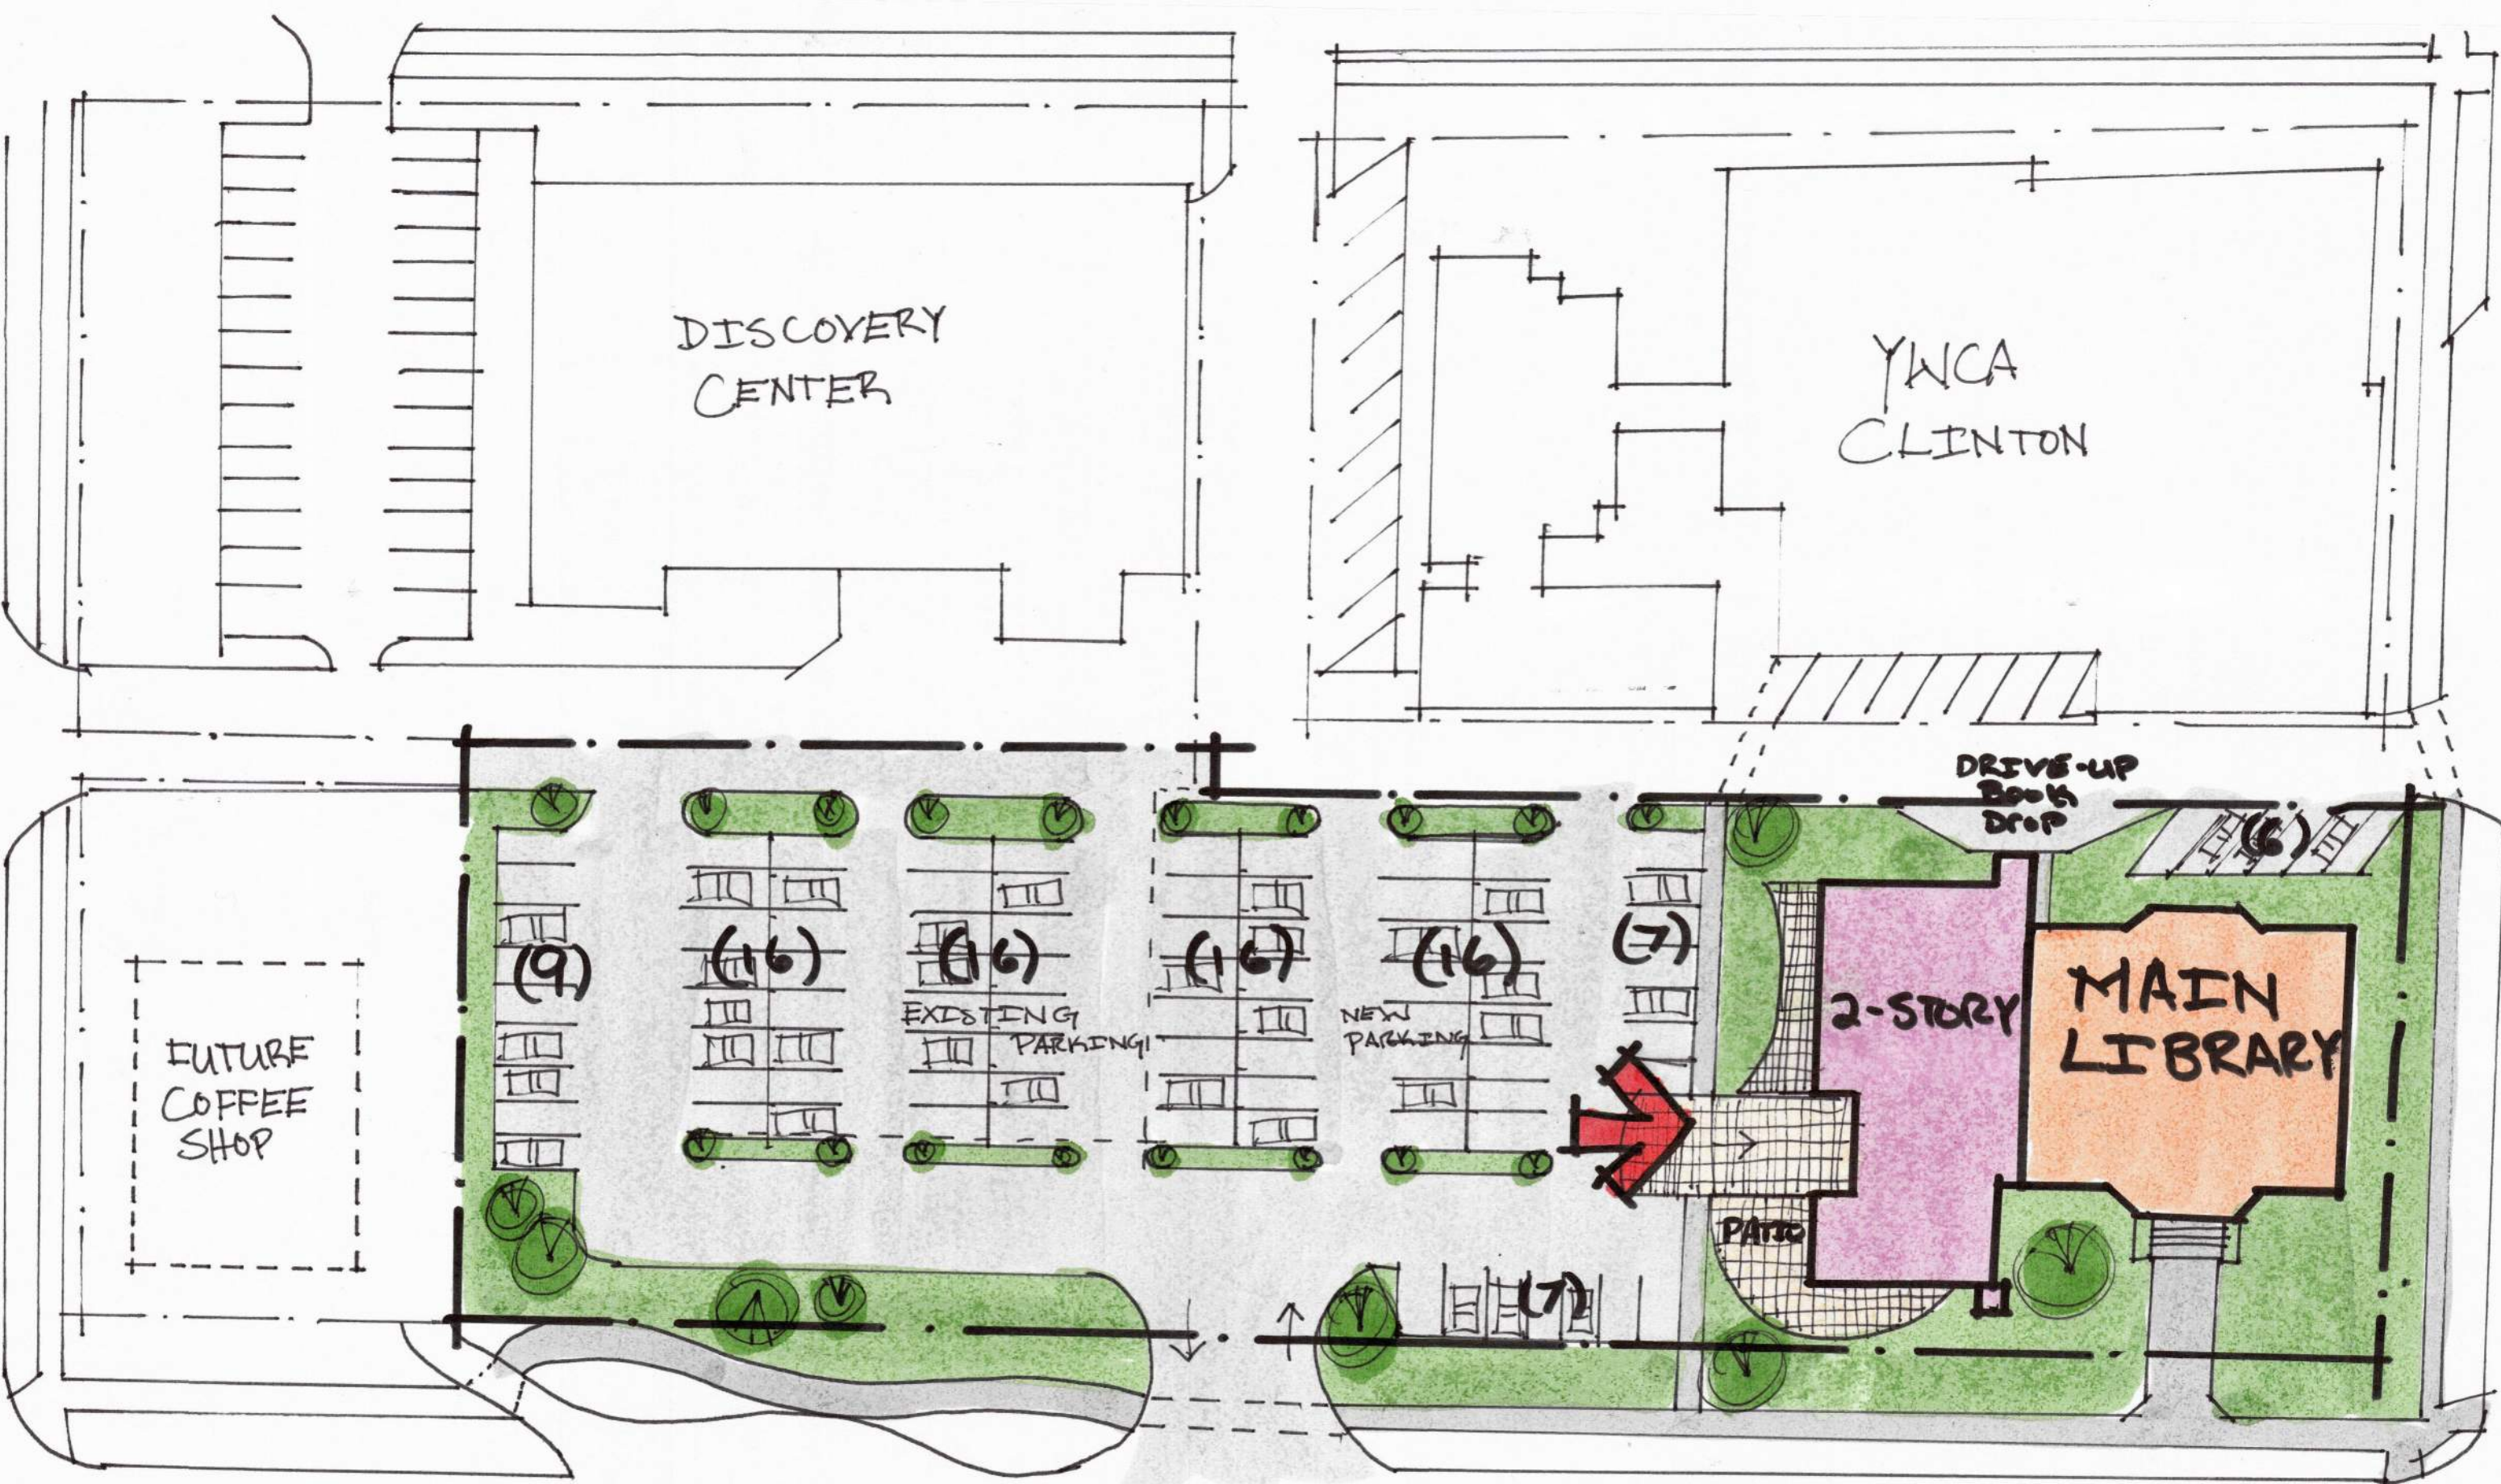



 1" = 40'-0"
 

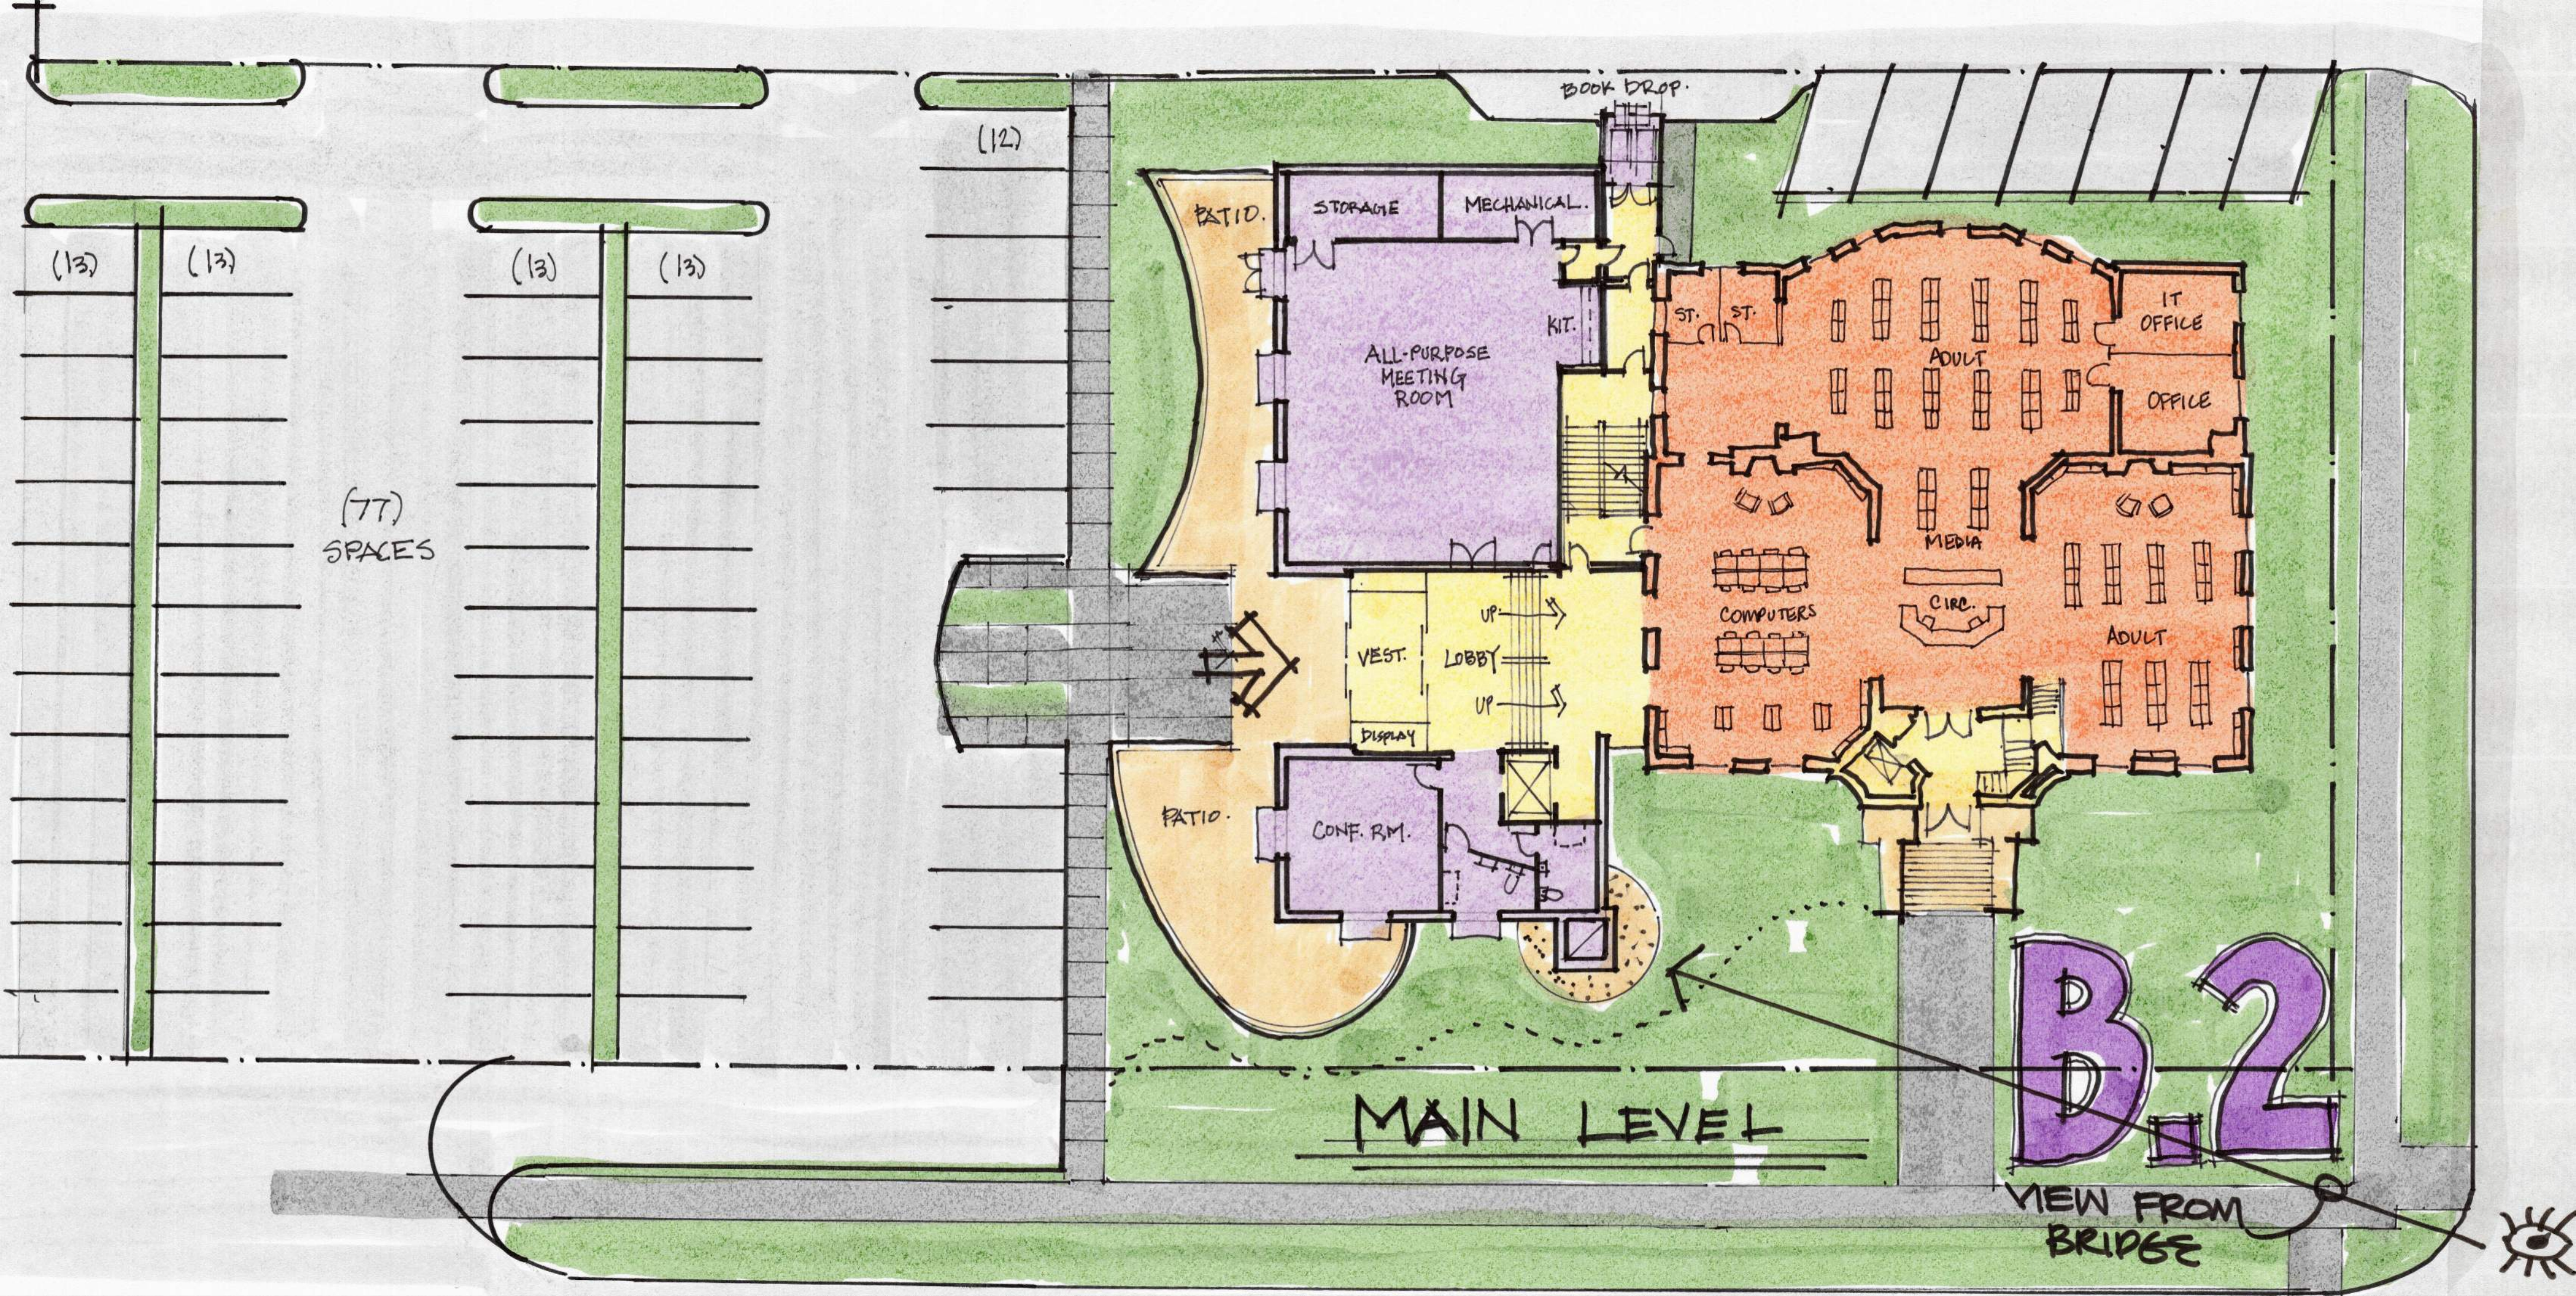

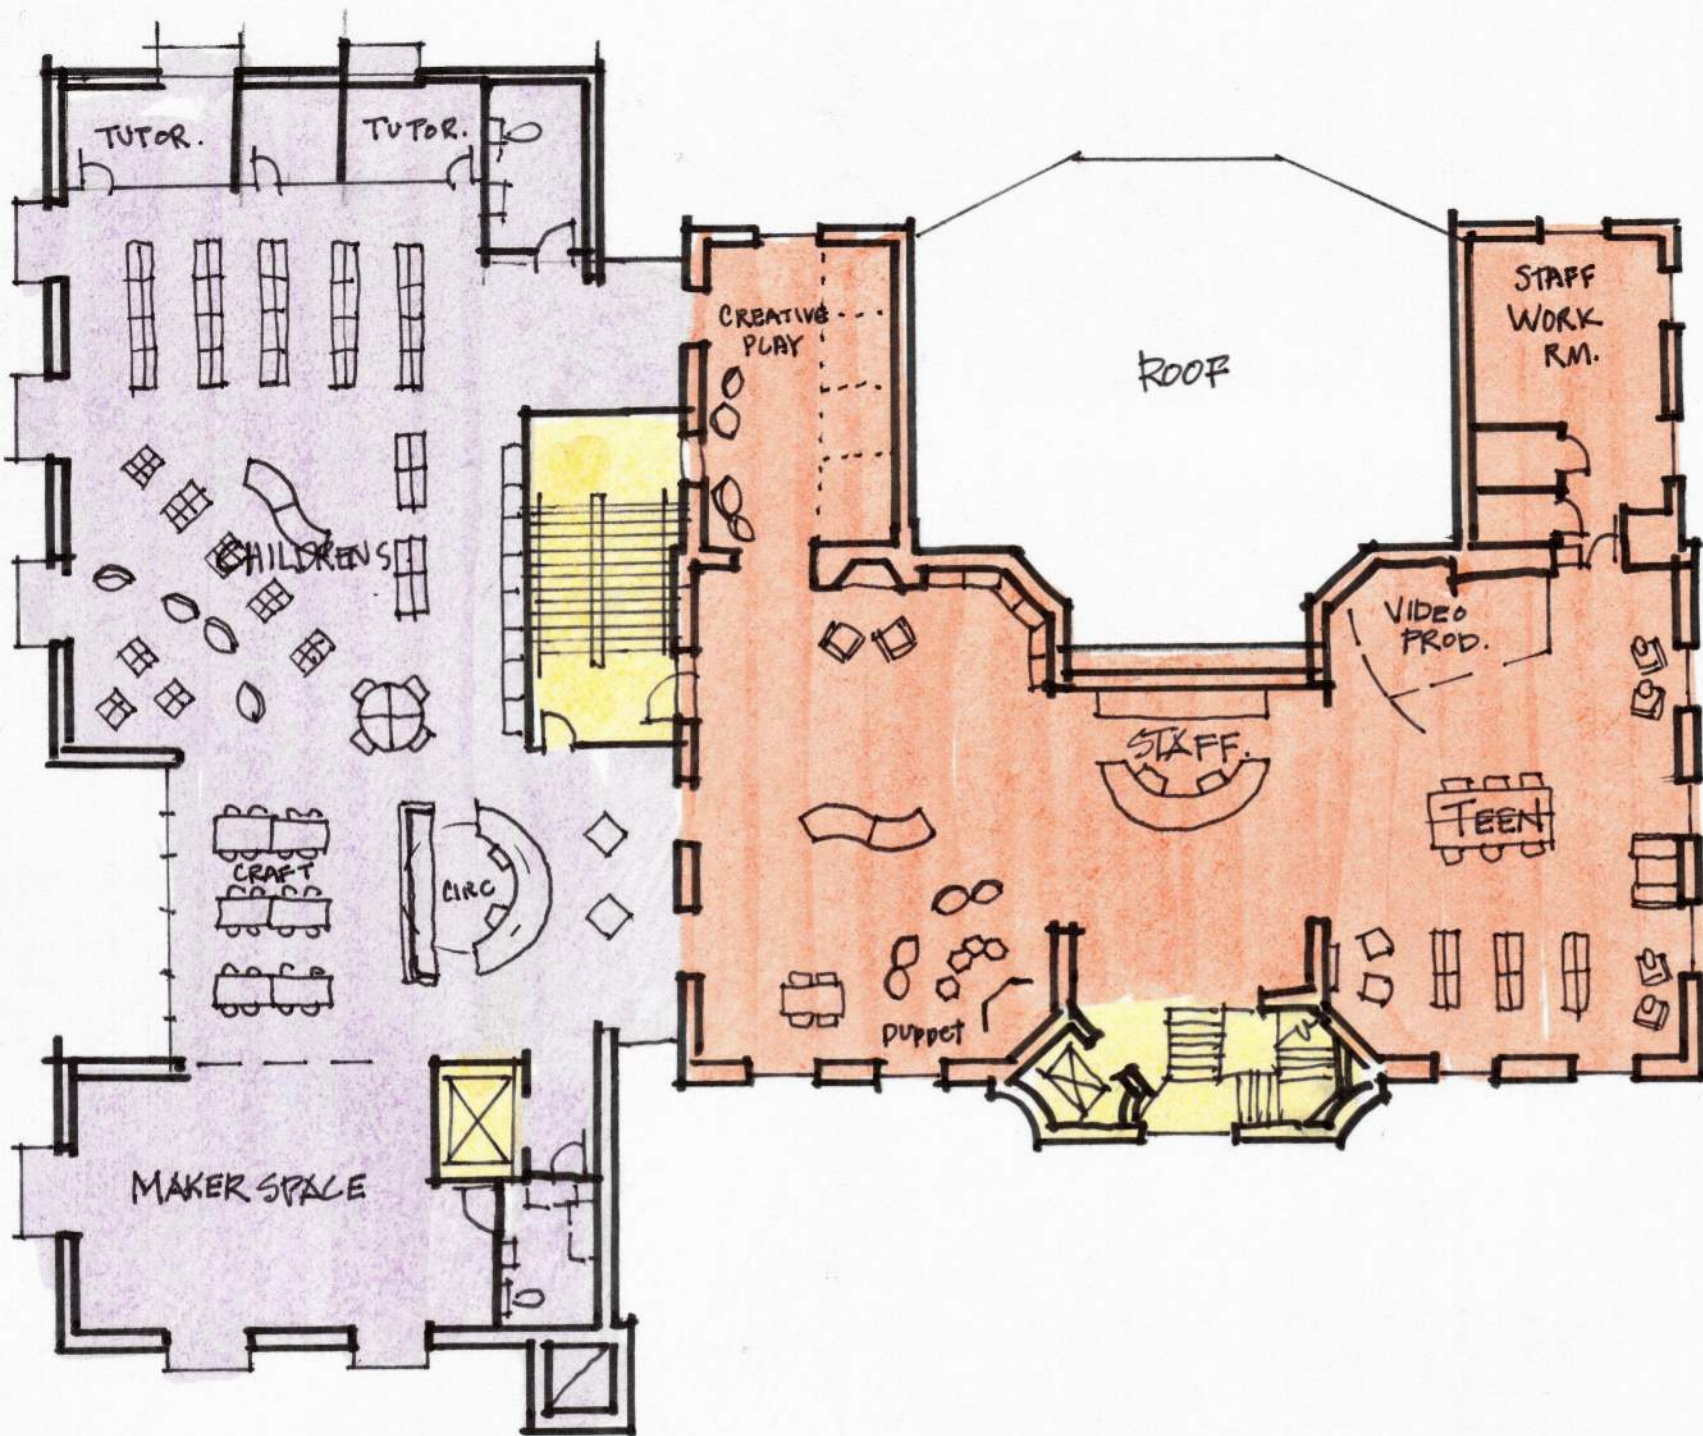


UPPER LEVEL

$\frac{1}{16}'' = 1'-0''$

B.2



B2

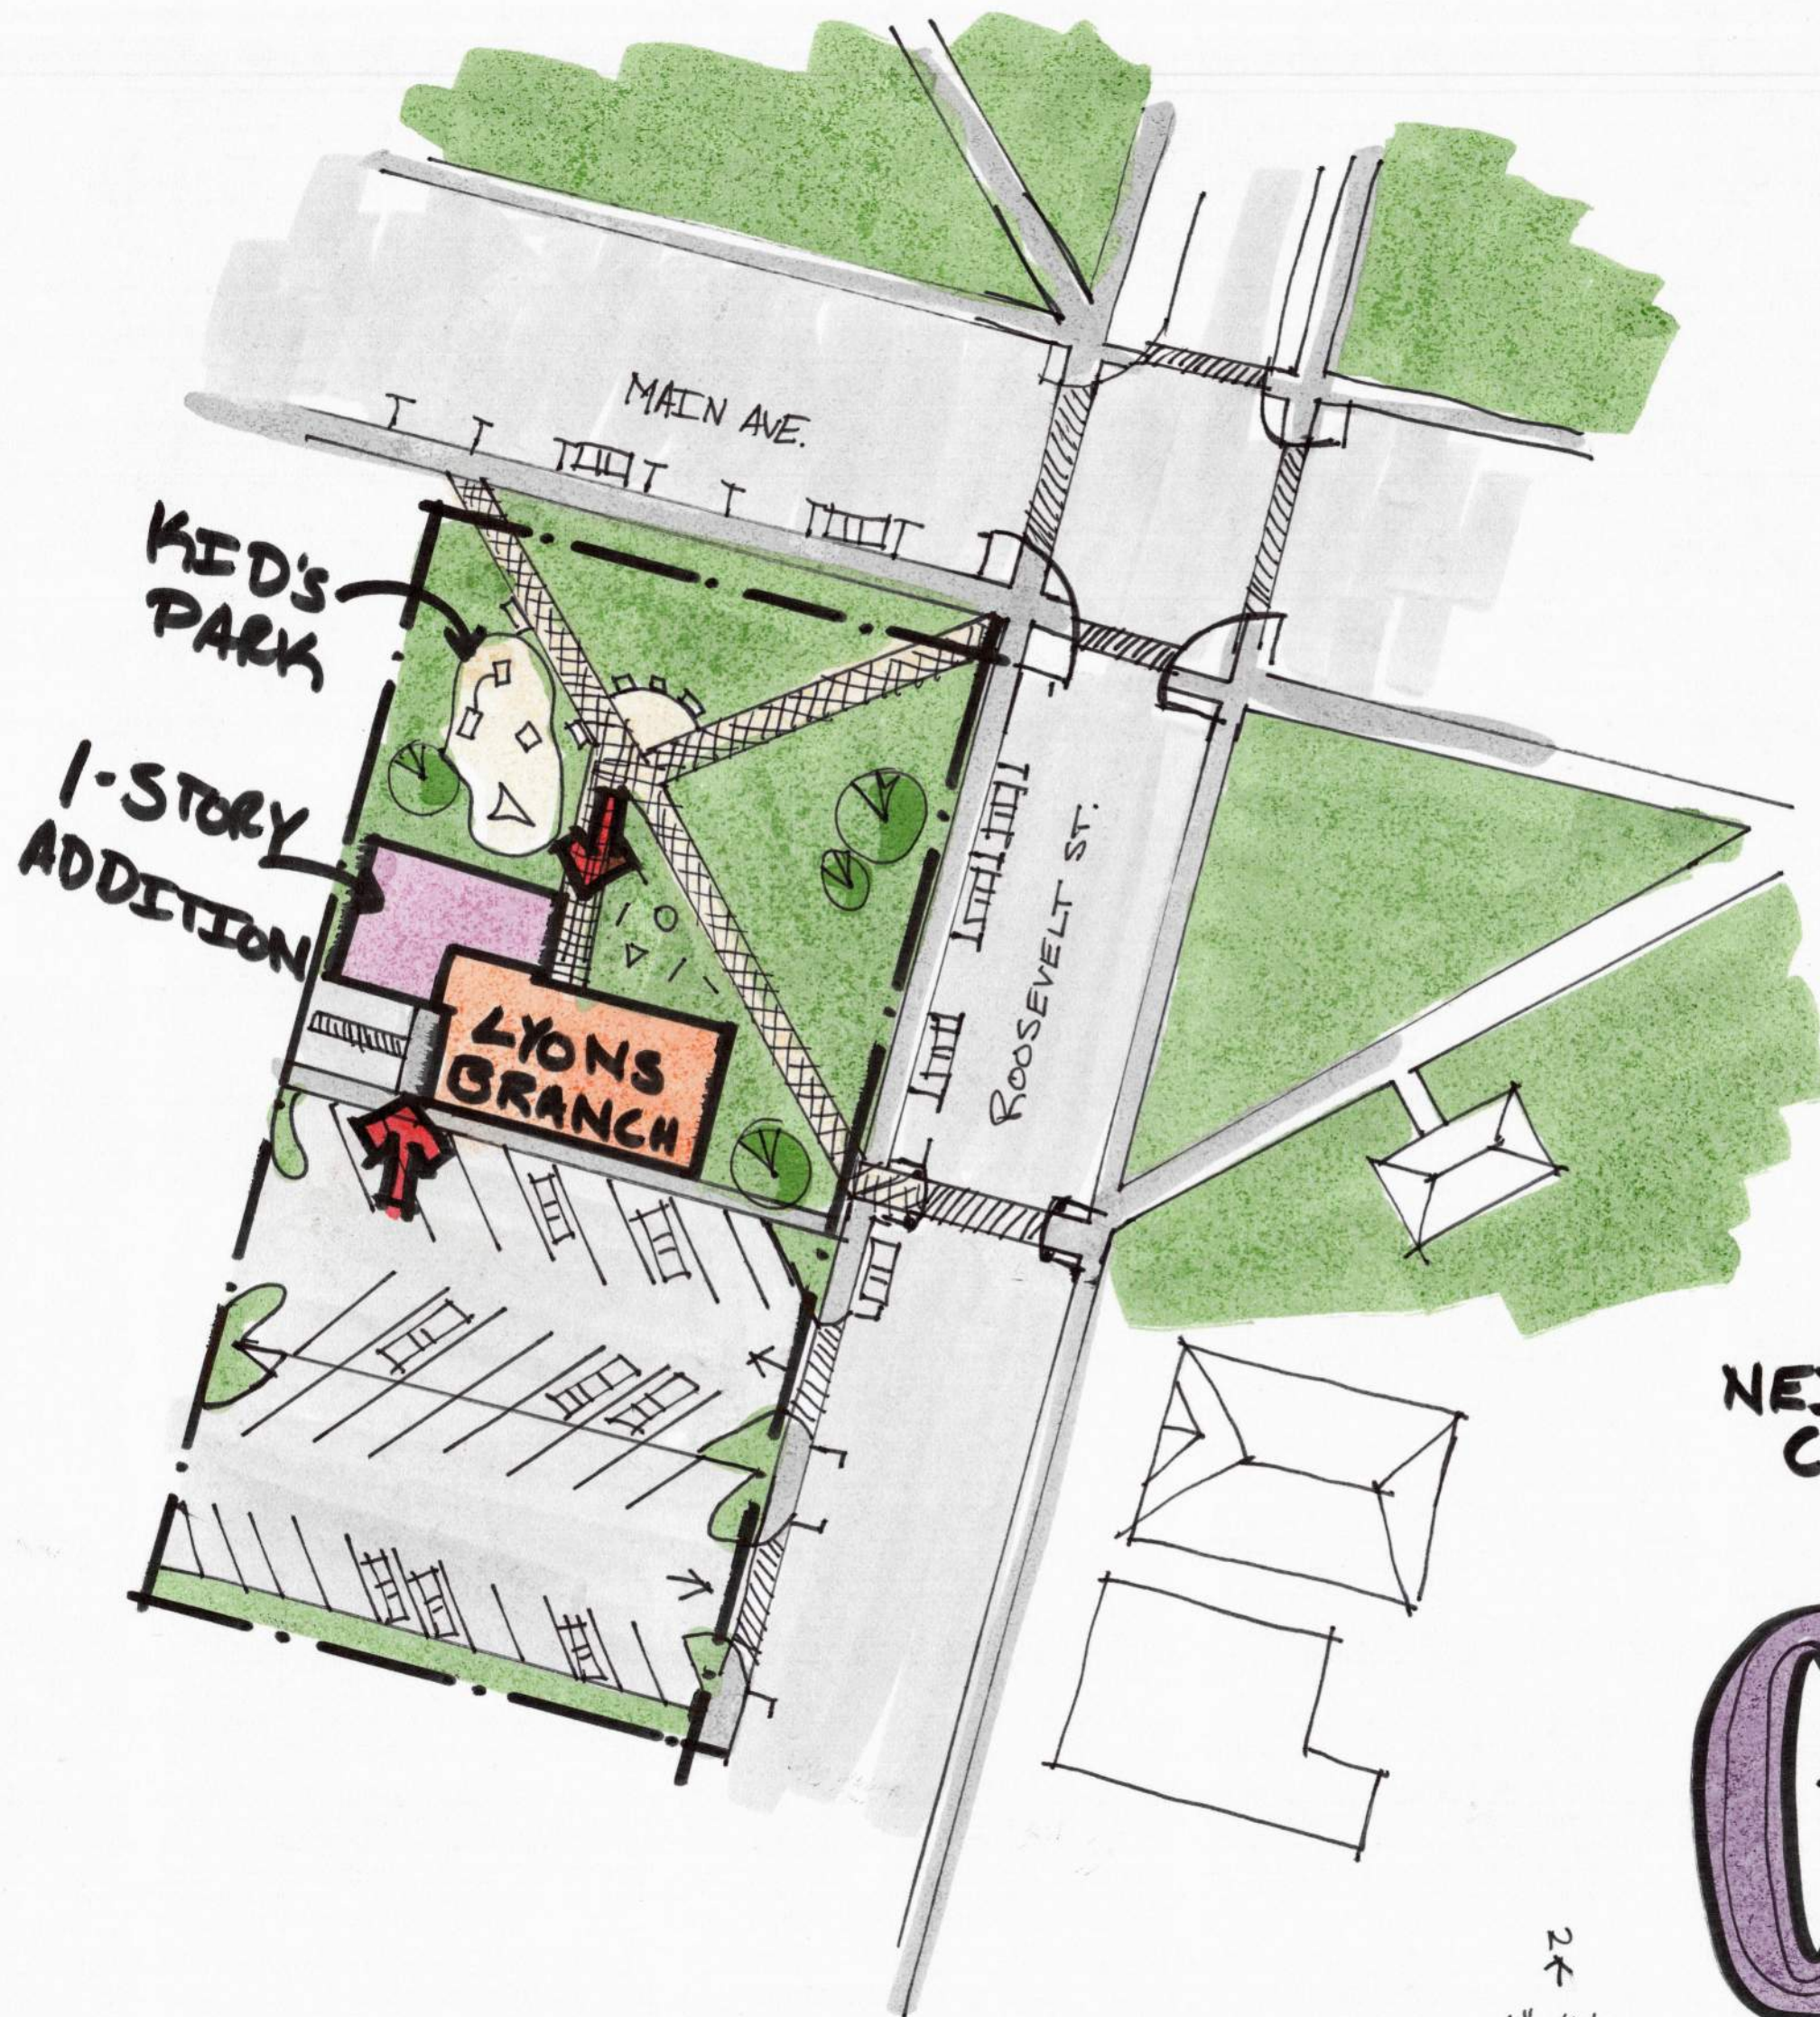

NEIGHBORHOOD
CHILDREN'S
LIBRARY

C1

2
1" = 40'

MAIN AVE

COMMUNITY
GARDEN

KID'S
PARK

PLAY
YARD

ROOSEVELT ST.

N
↑
 $\frac{1}{16}'' = 1'-0''$

G1




1" = 40' N

D1





N
↑
1/8" = 1'-0"


D1

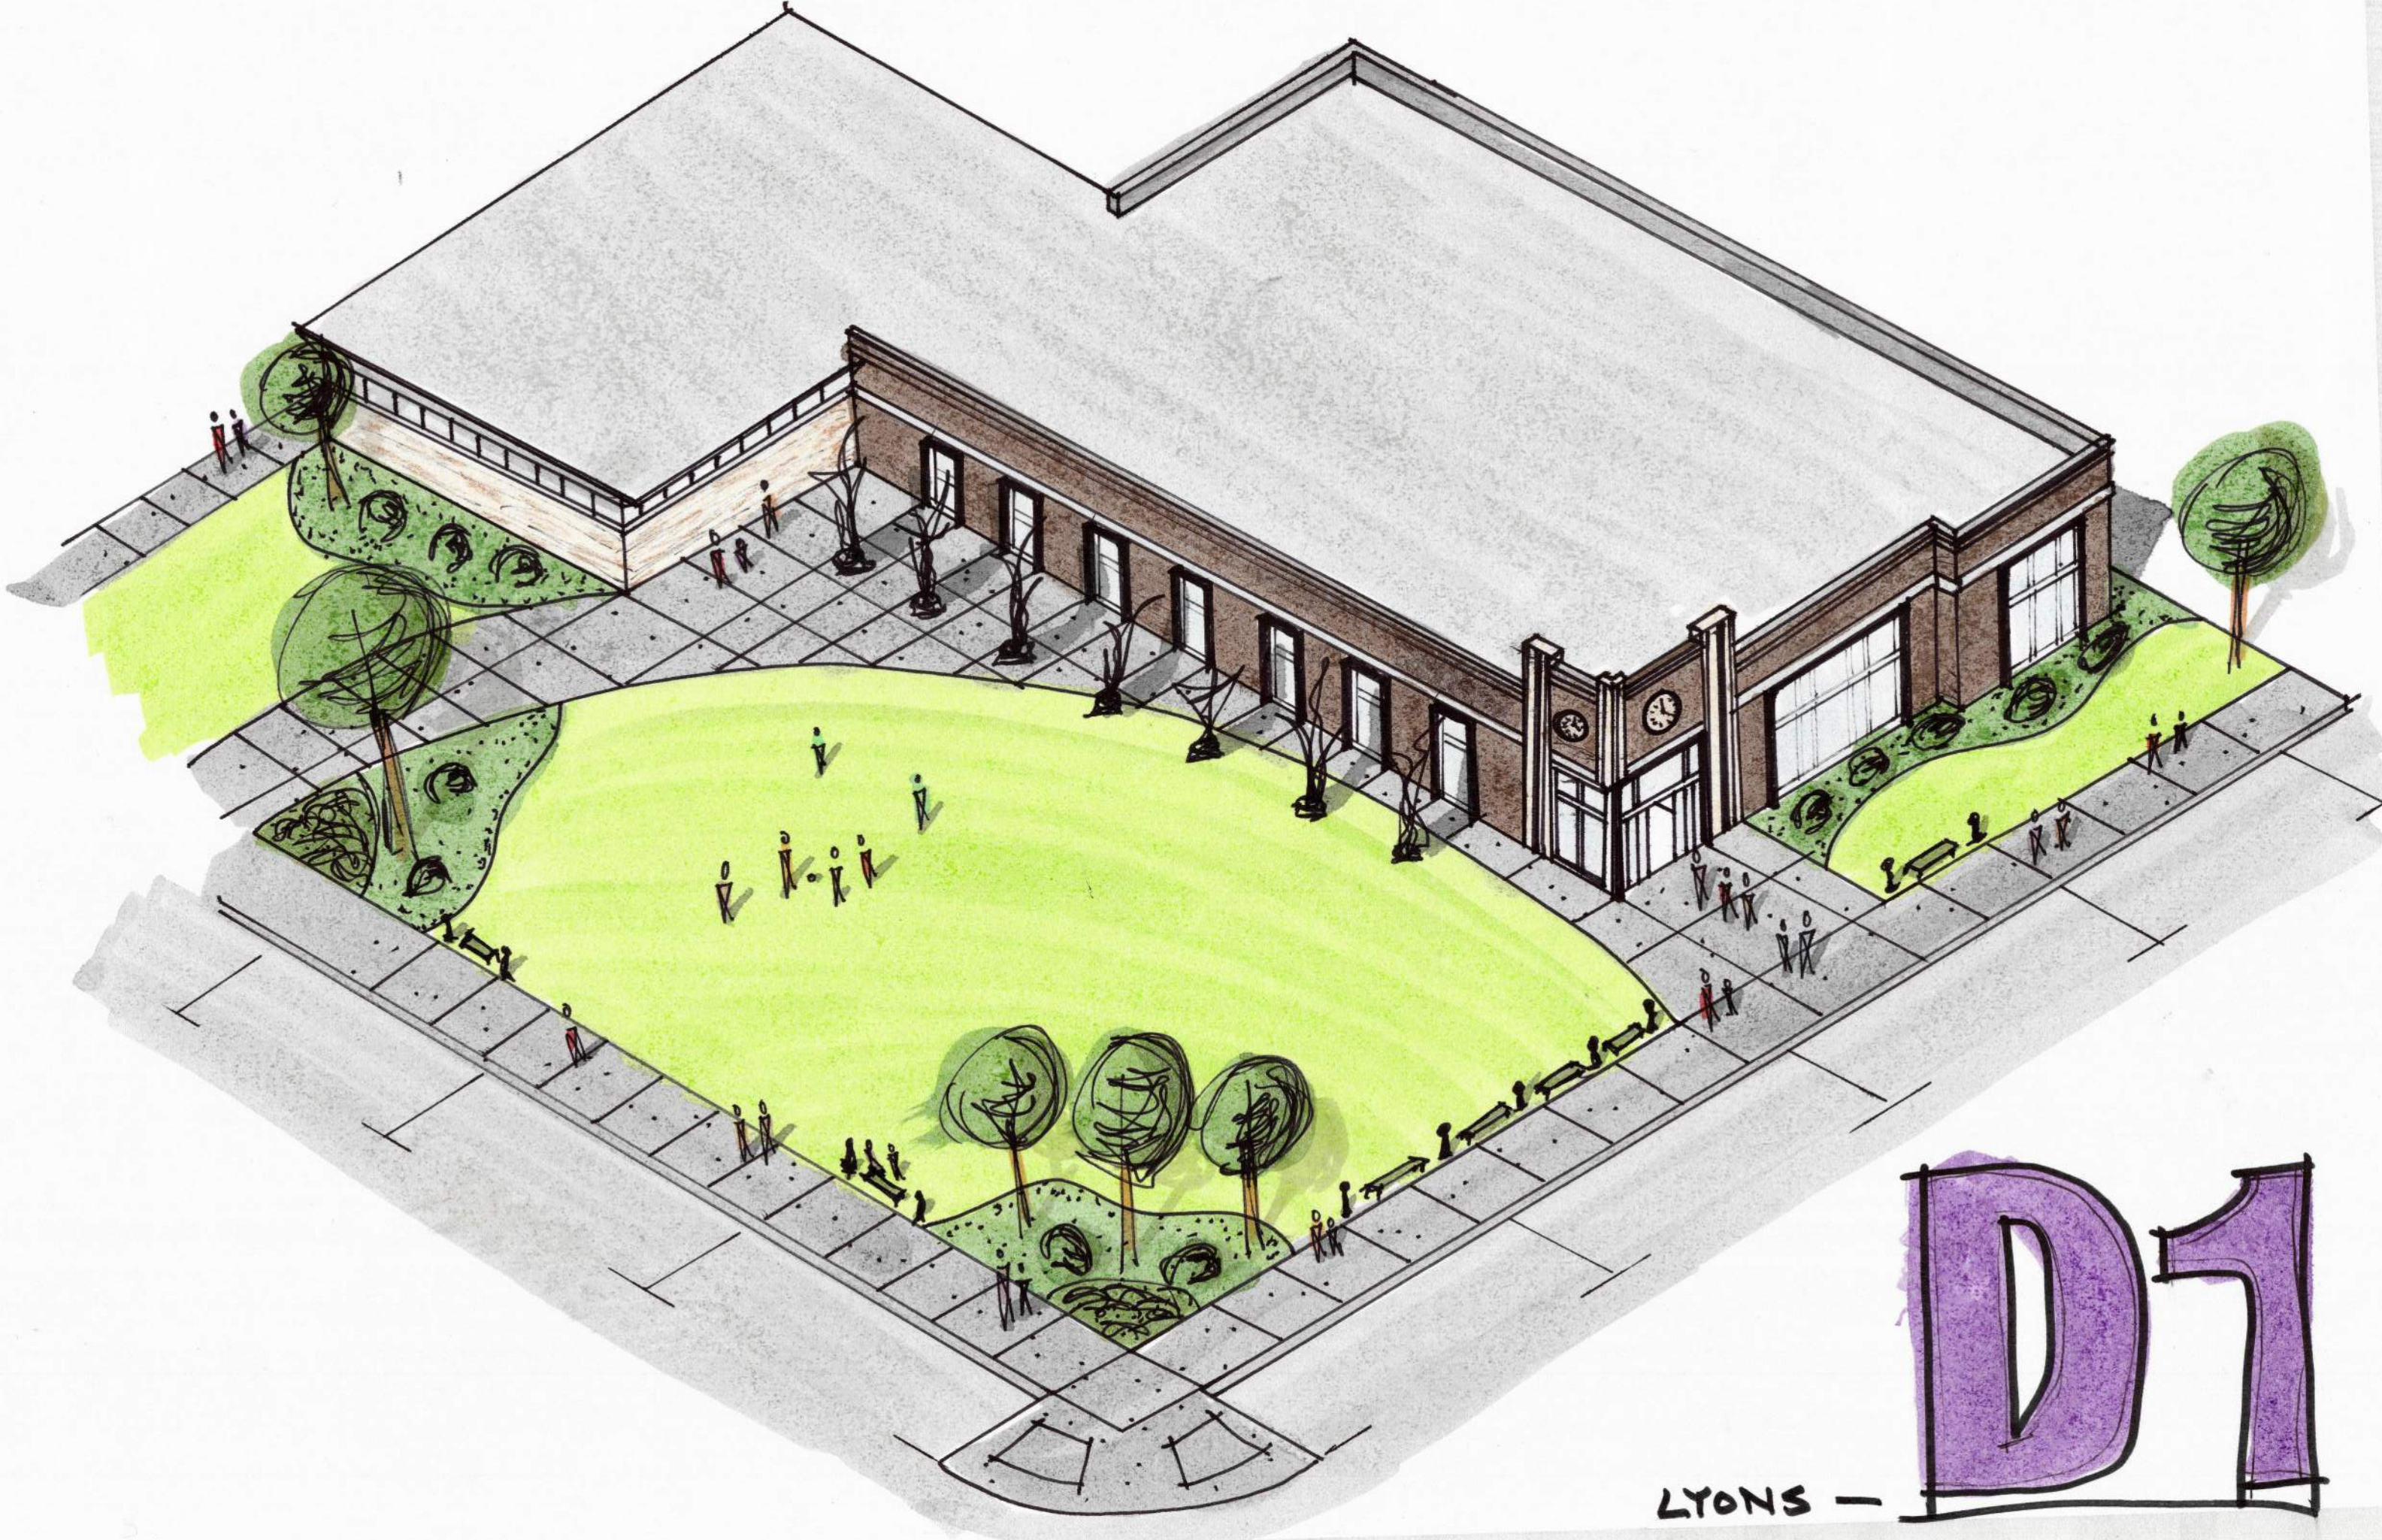

LYONS — **D1**

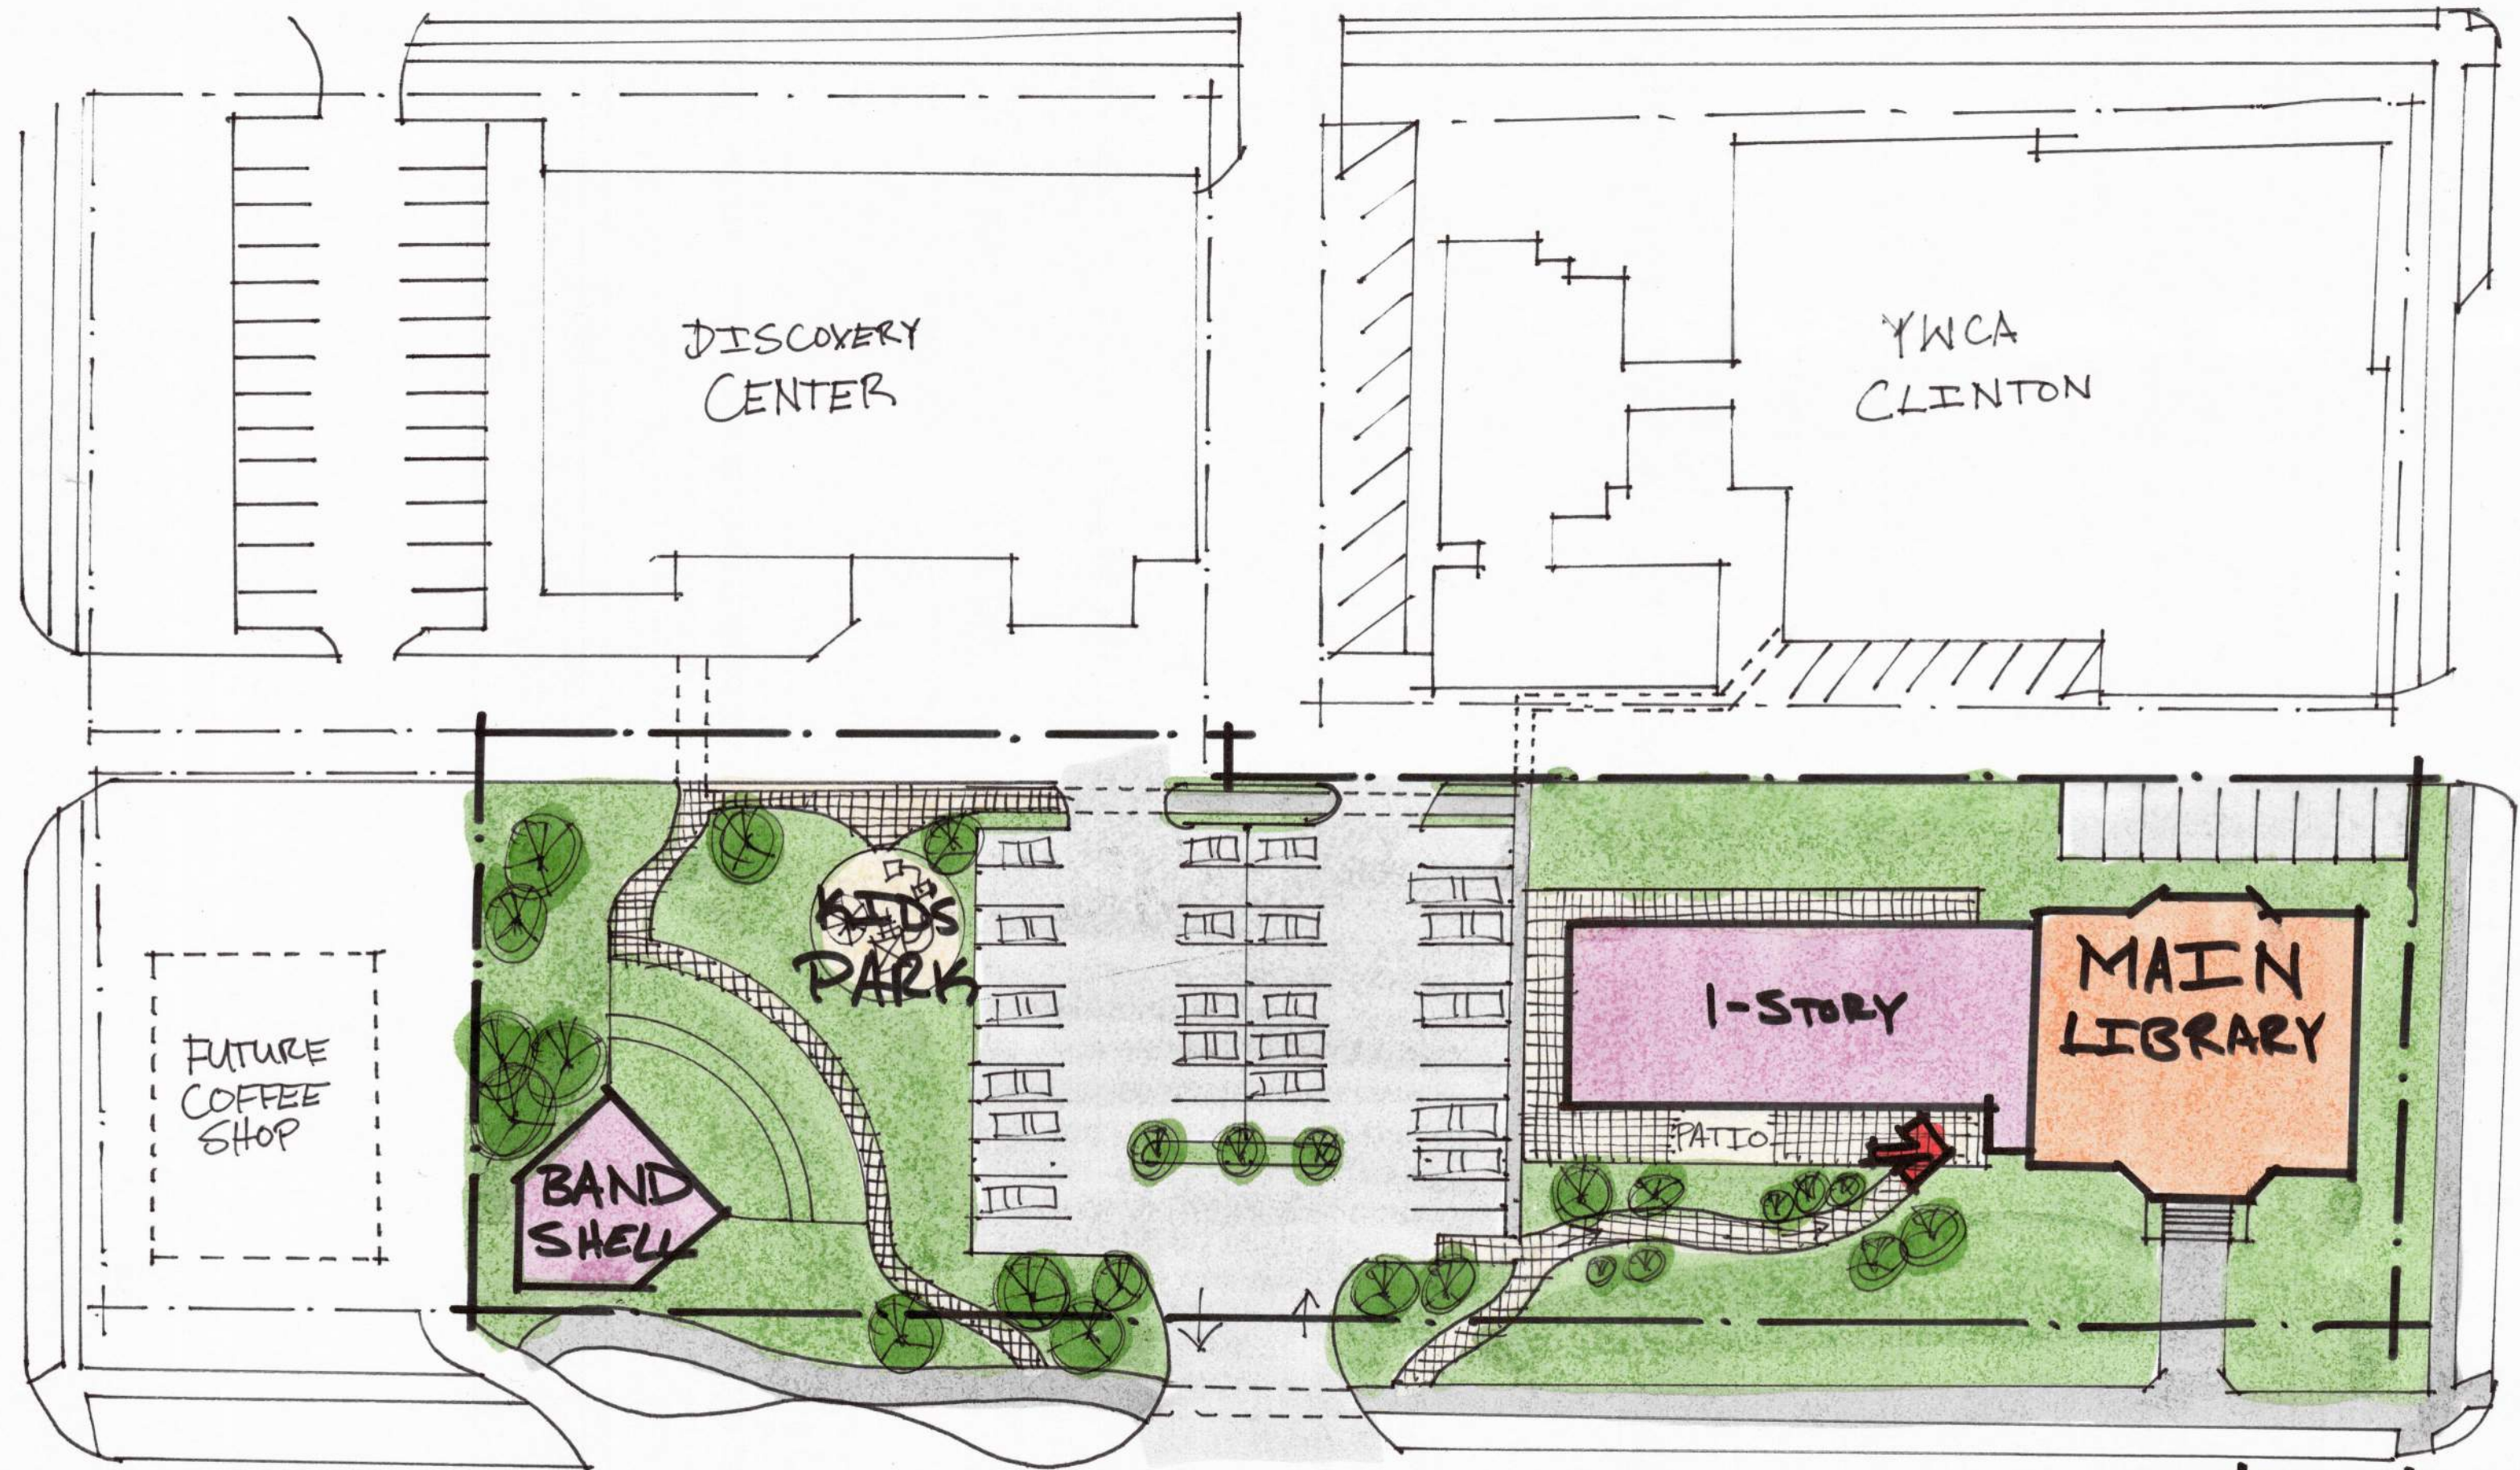


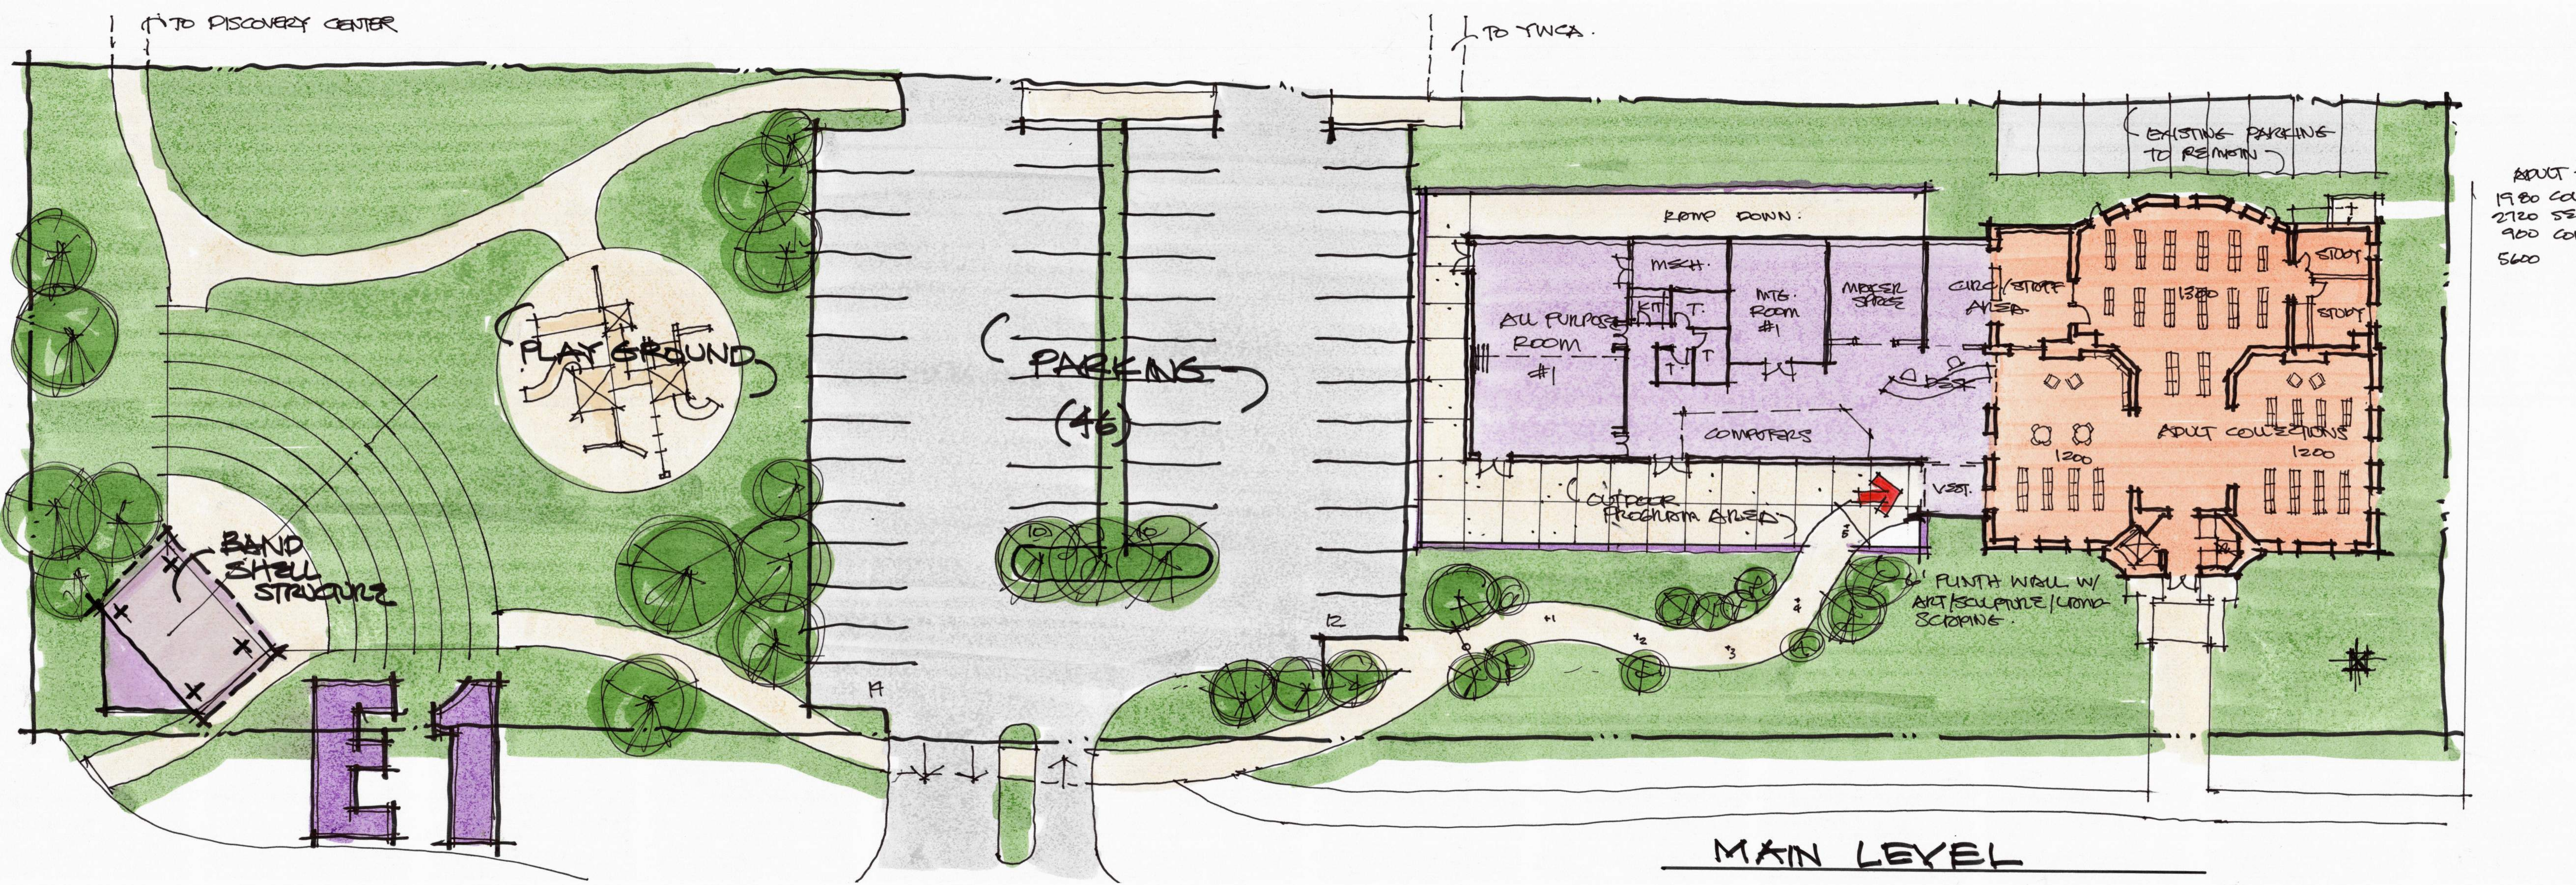

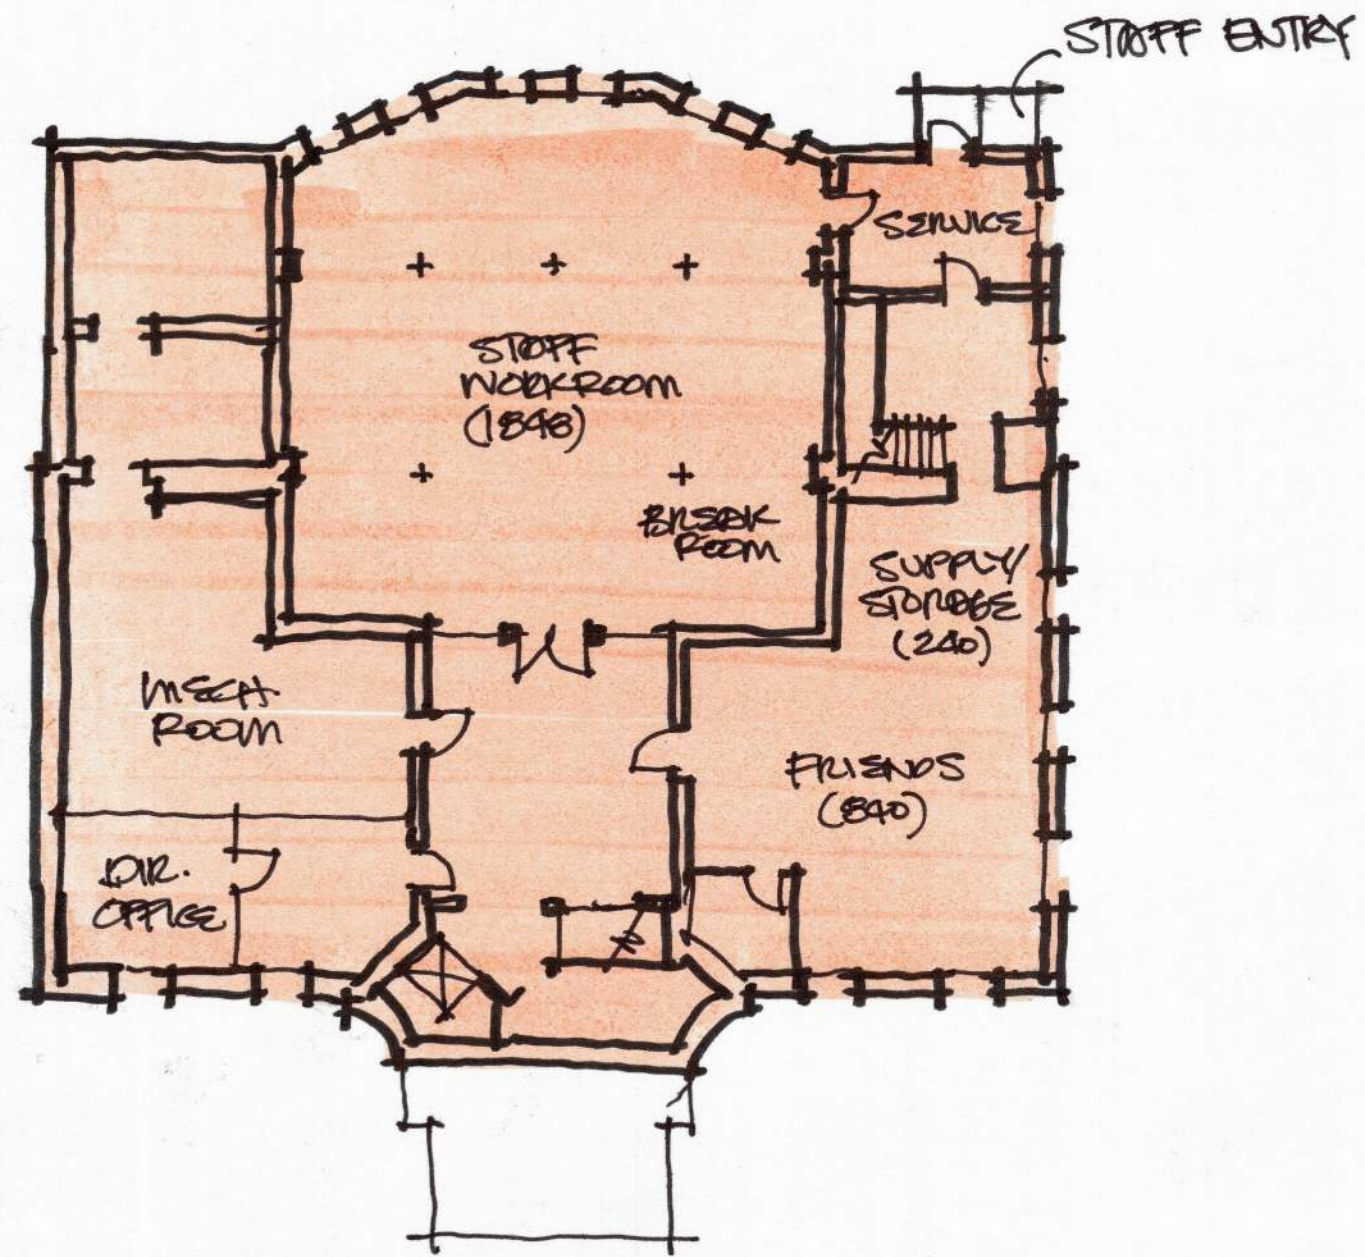


BASEMENT LEVEL


1/16" SCALE

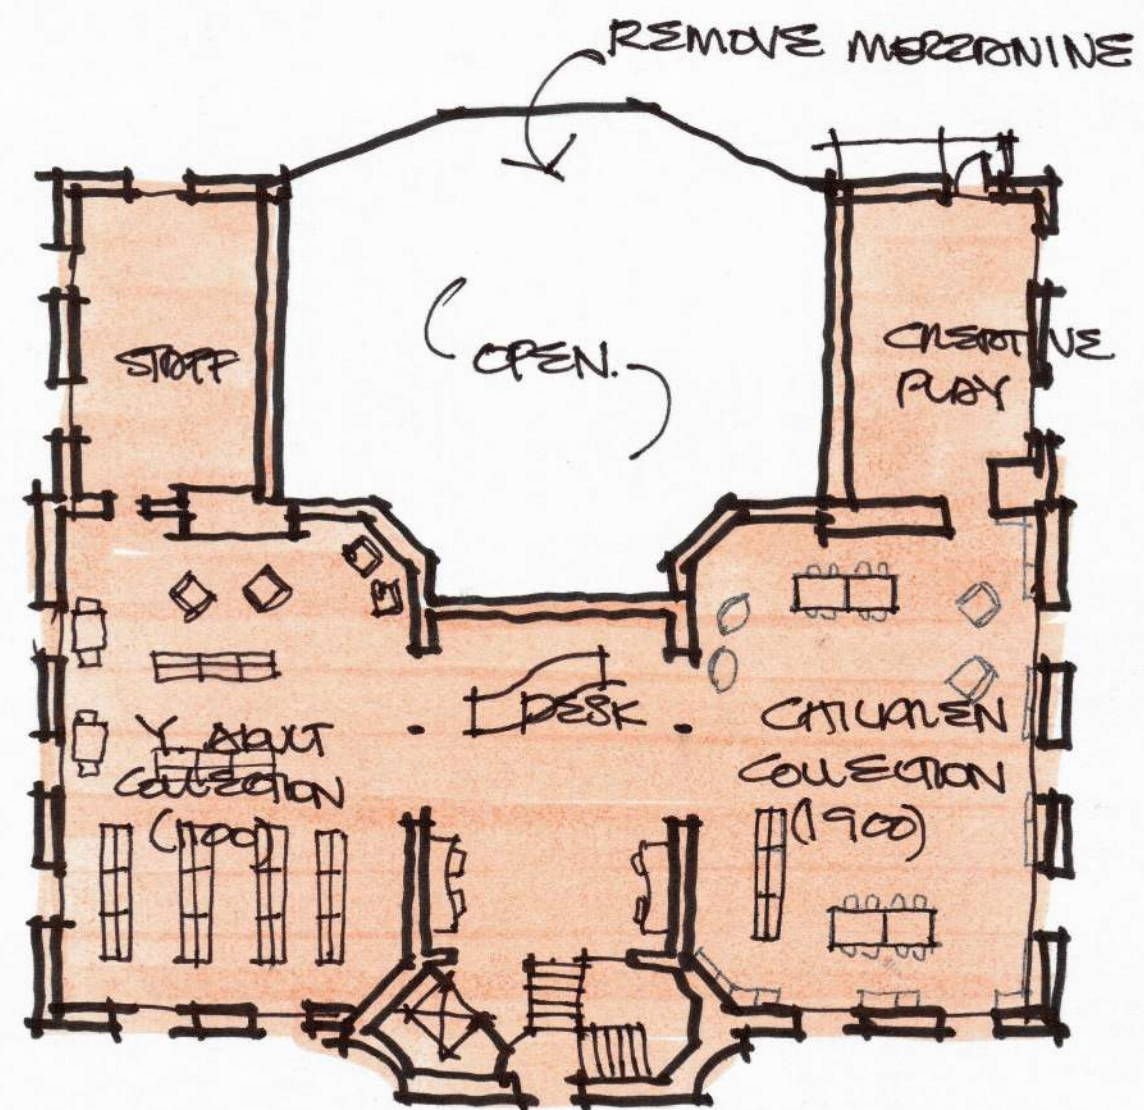

UPPER LEVEL


1/16" SCALE

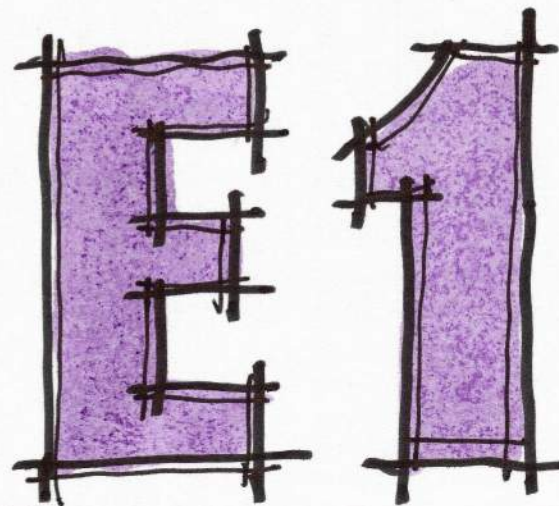


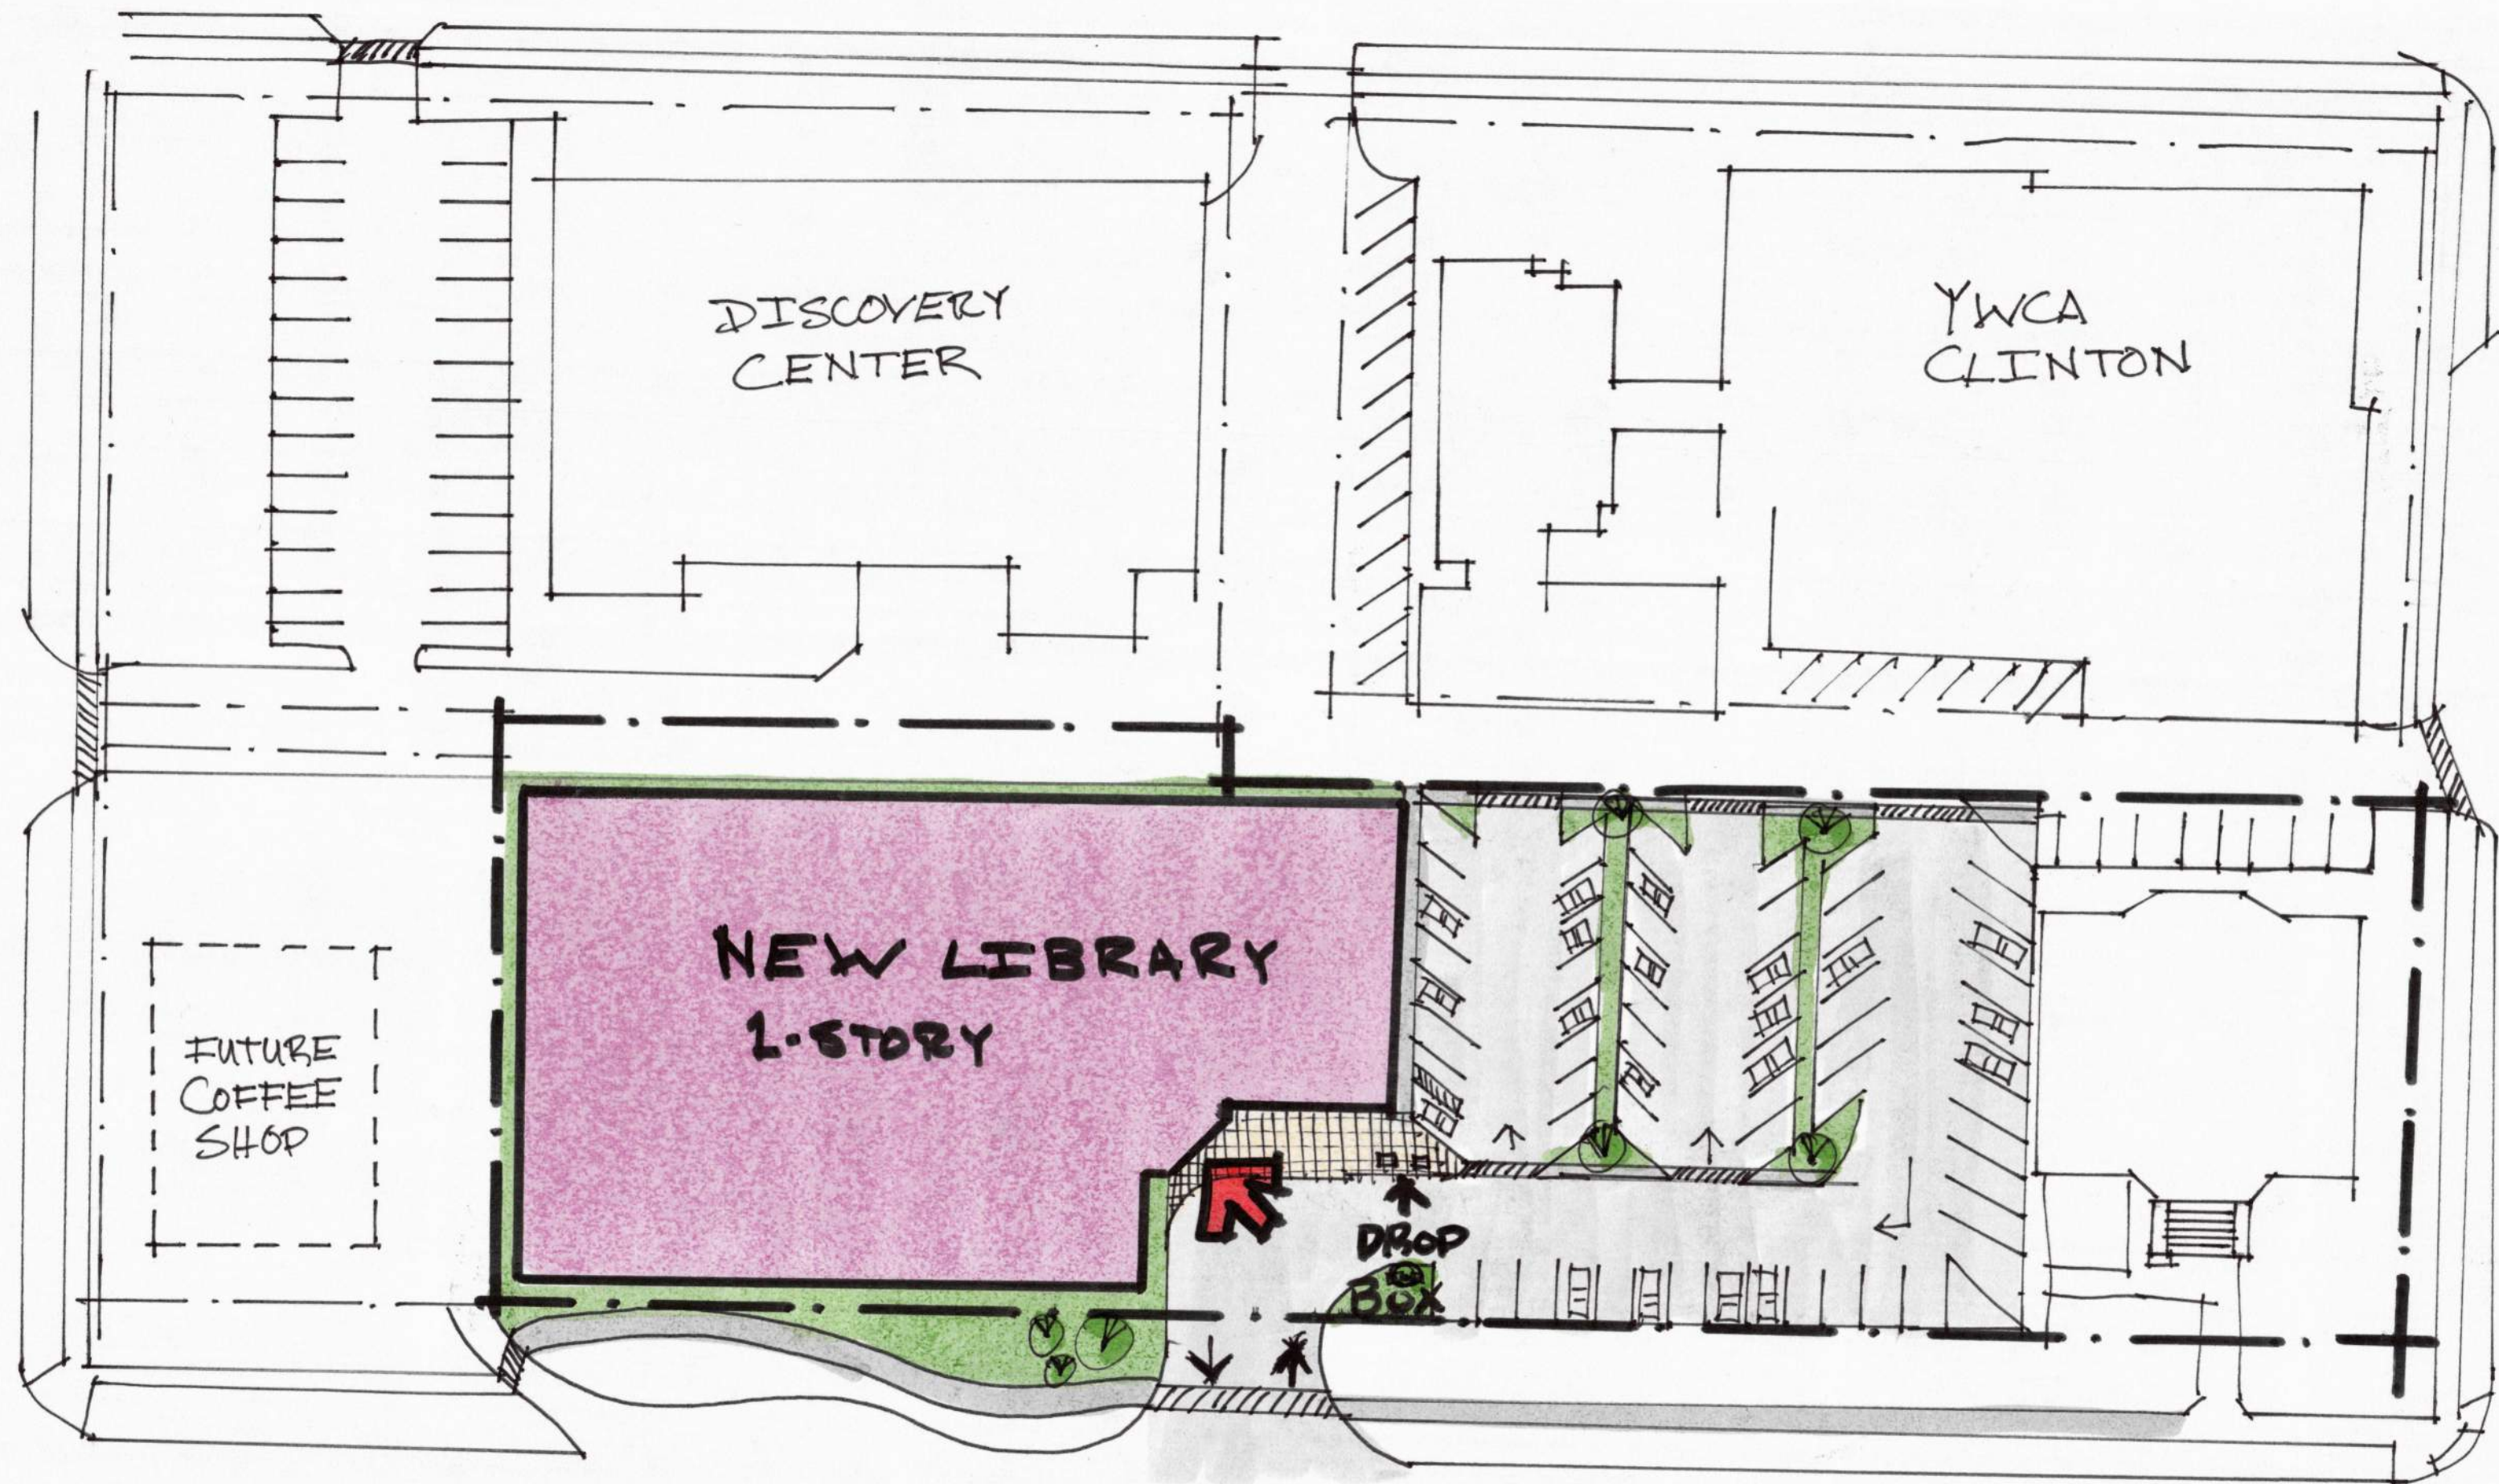

N
↑
1" = 40'-0"




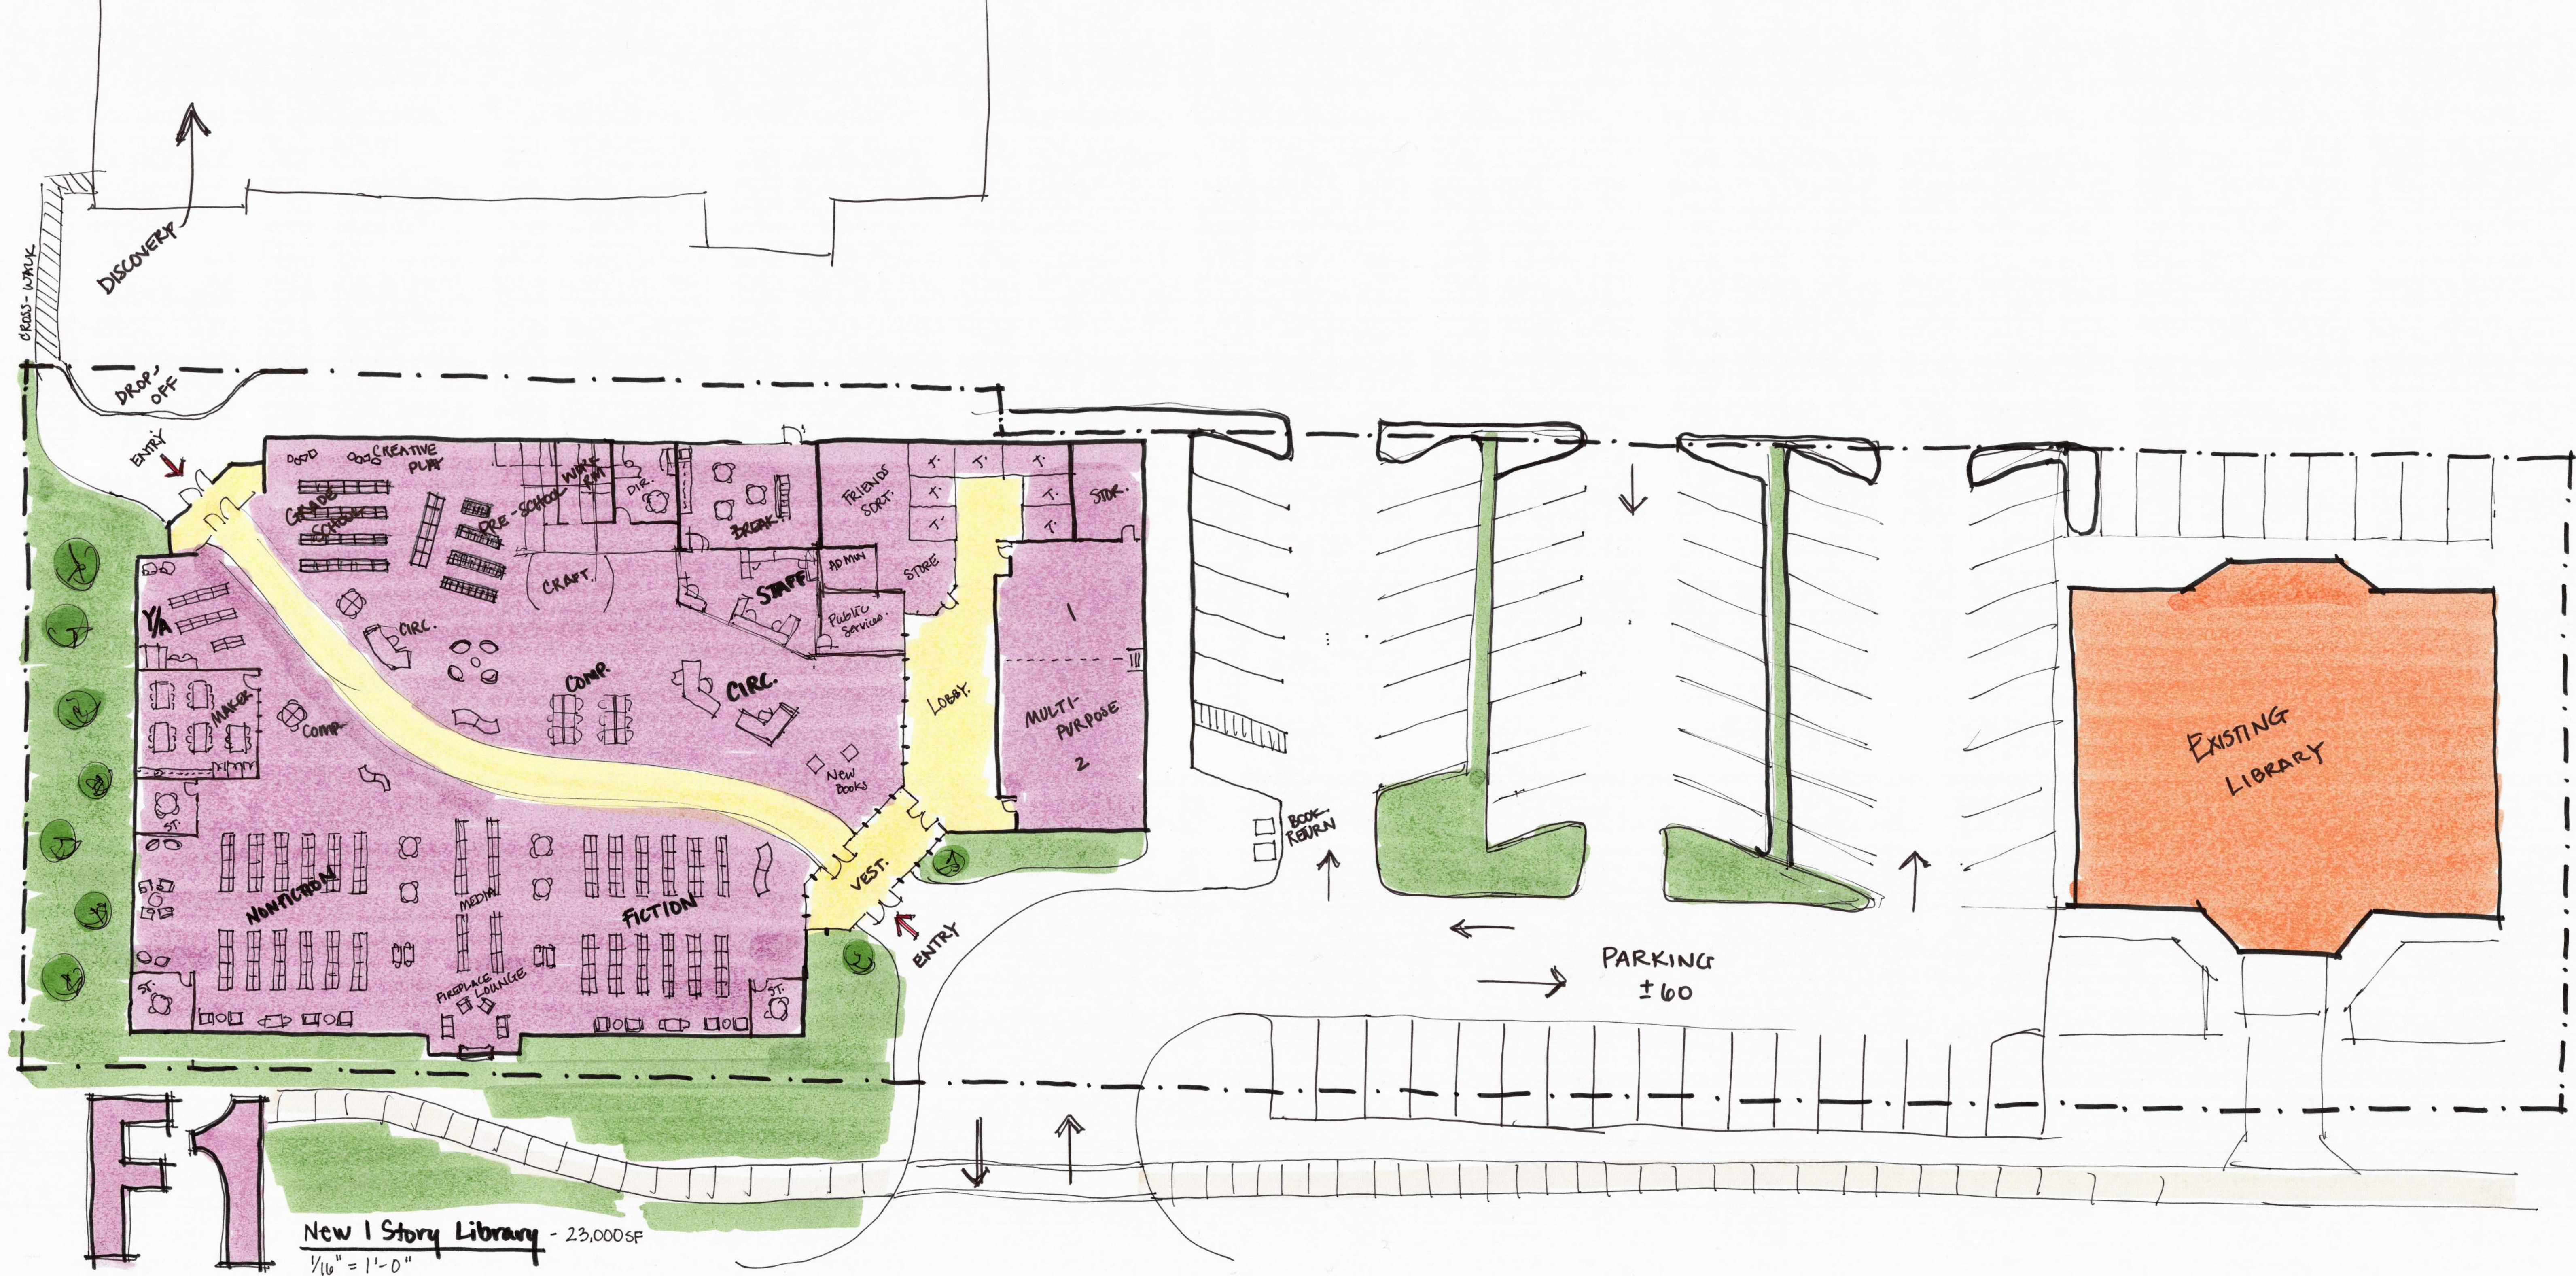

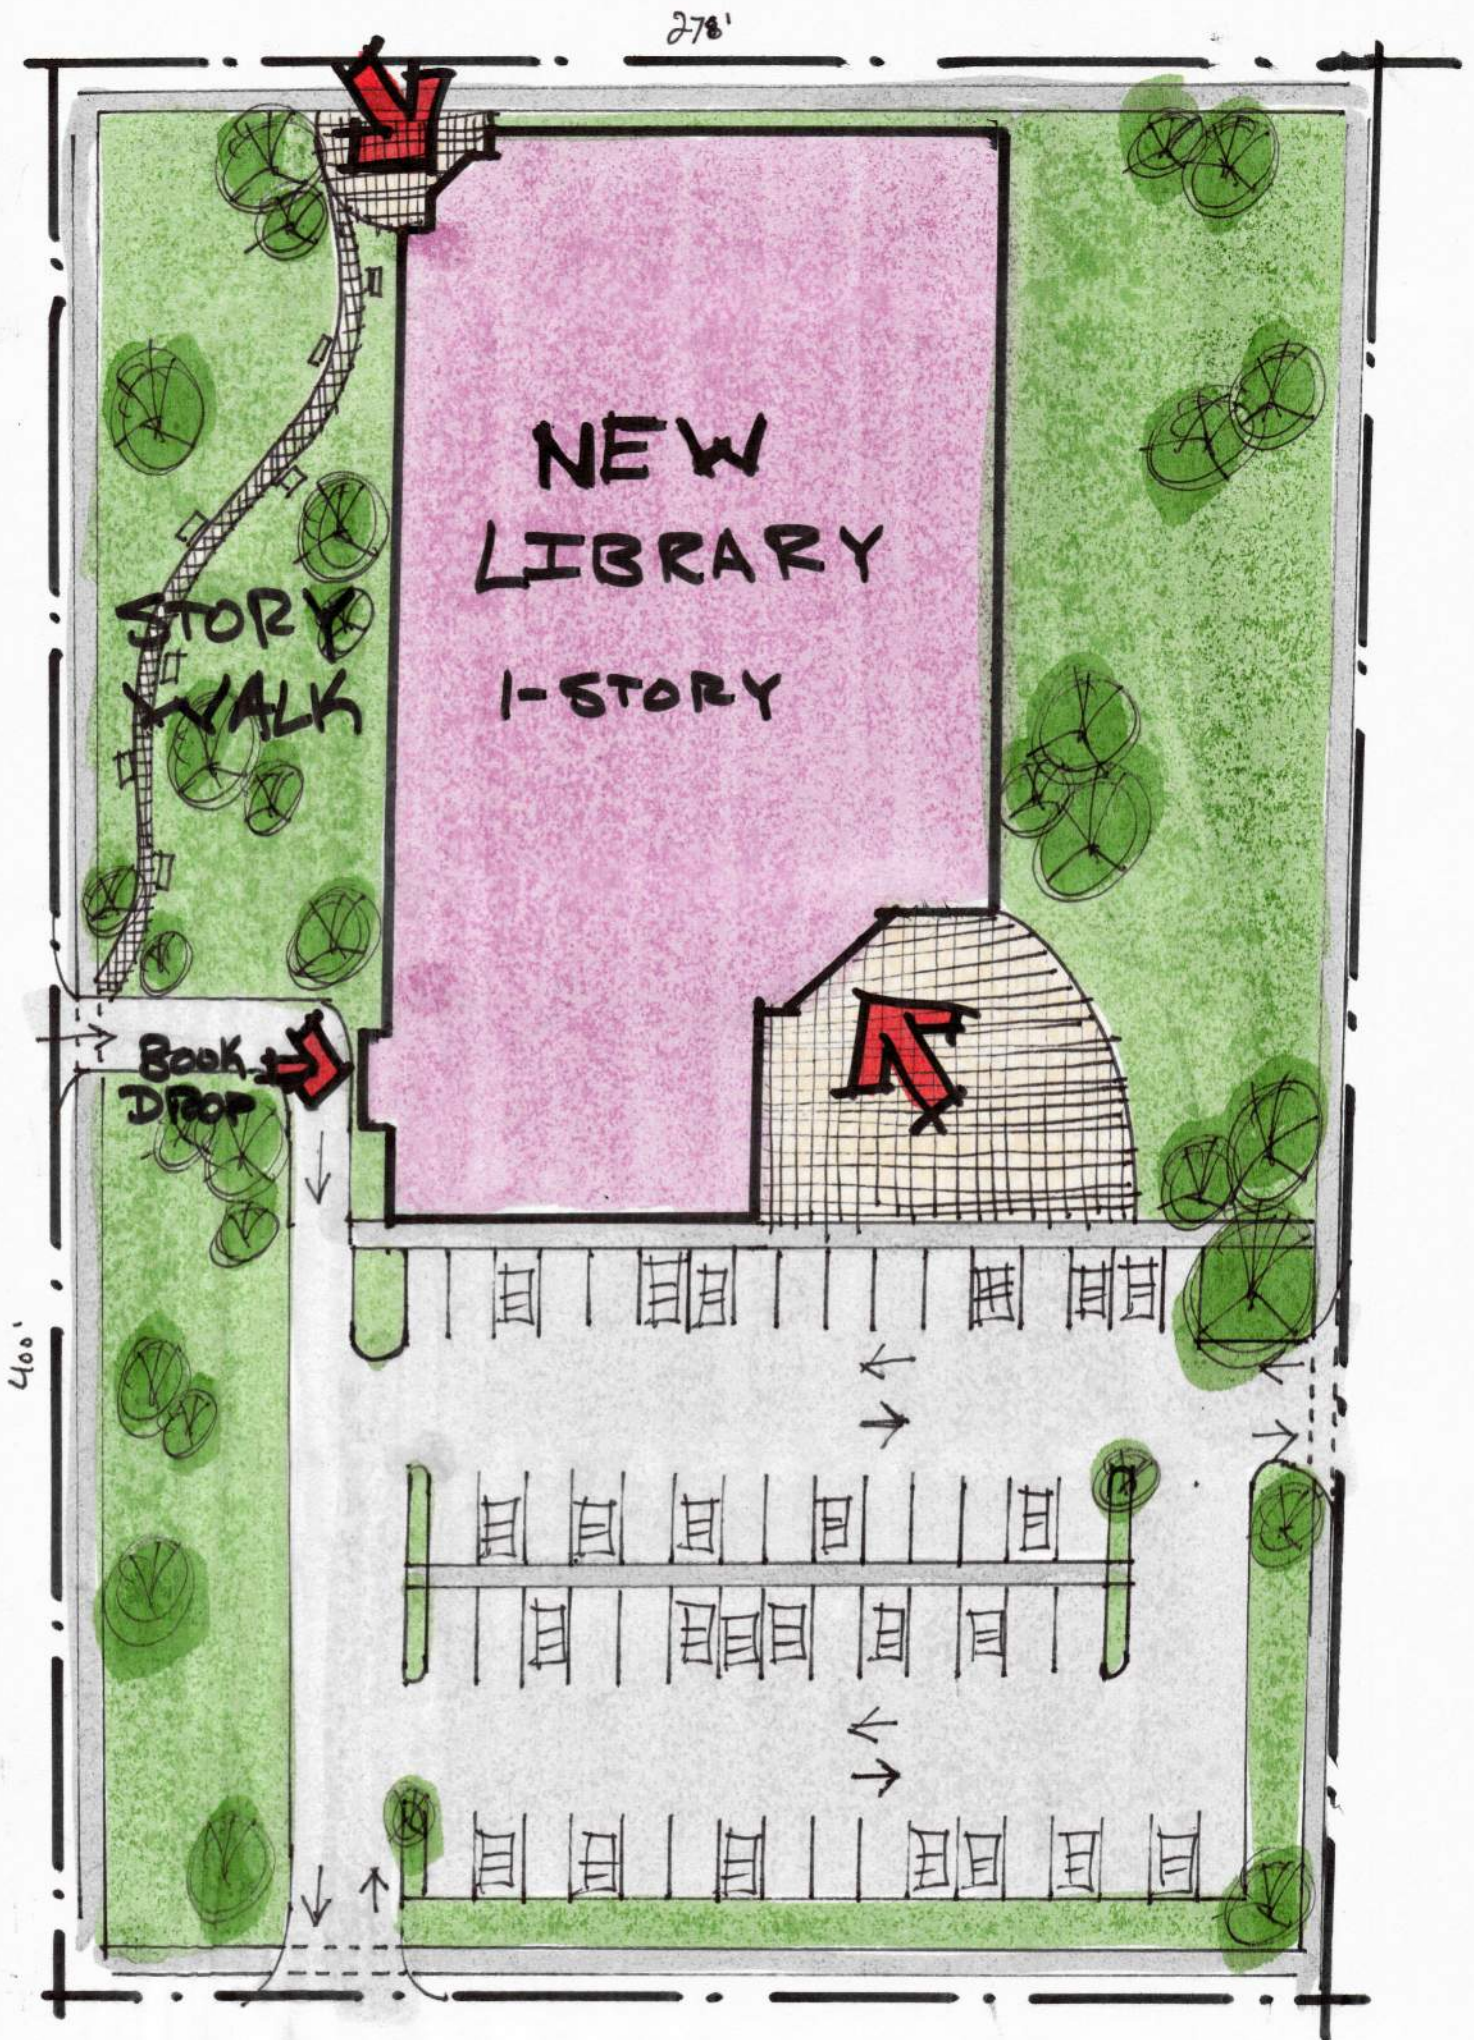

NEW SITE 1" = 40'-0"

F2

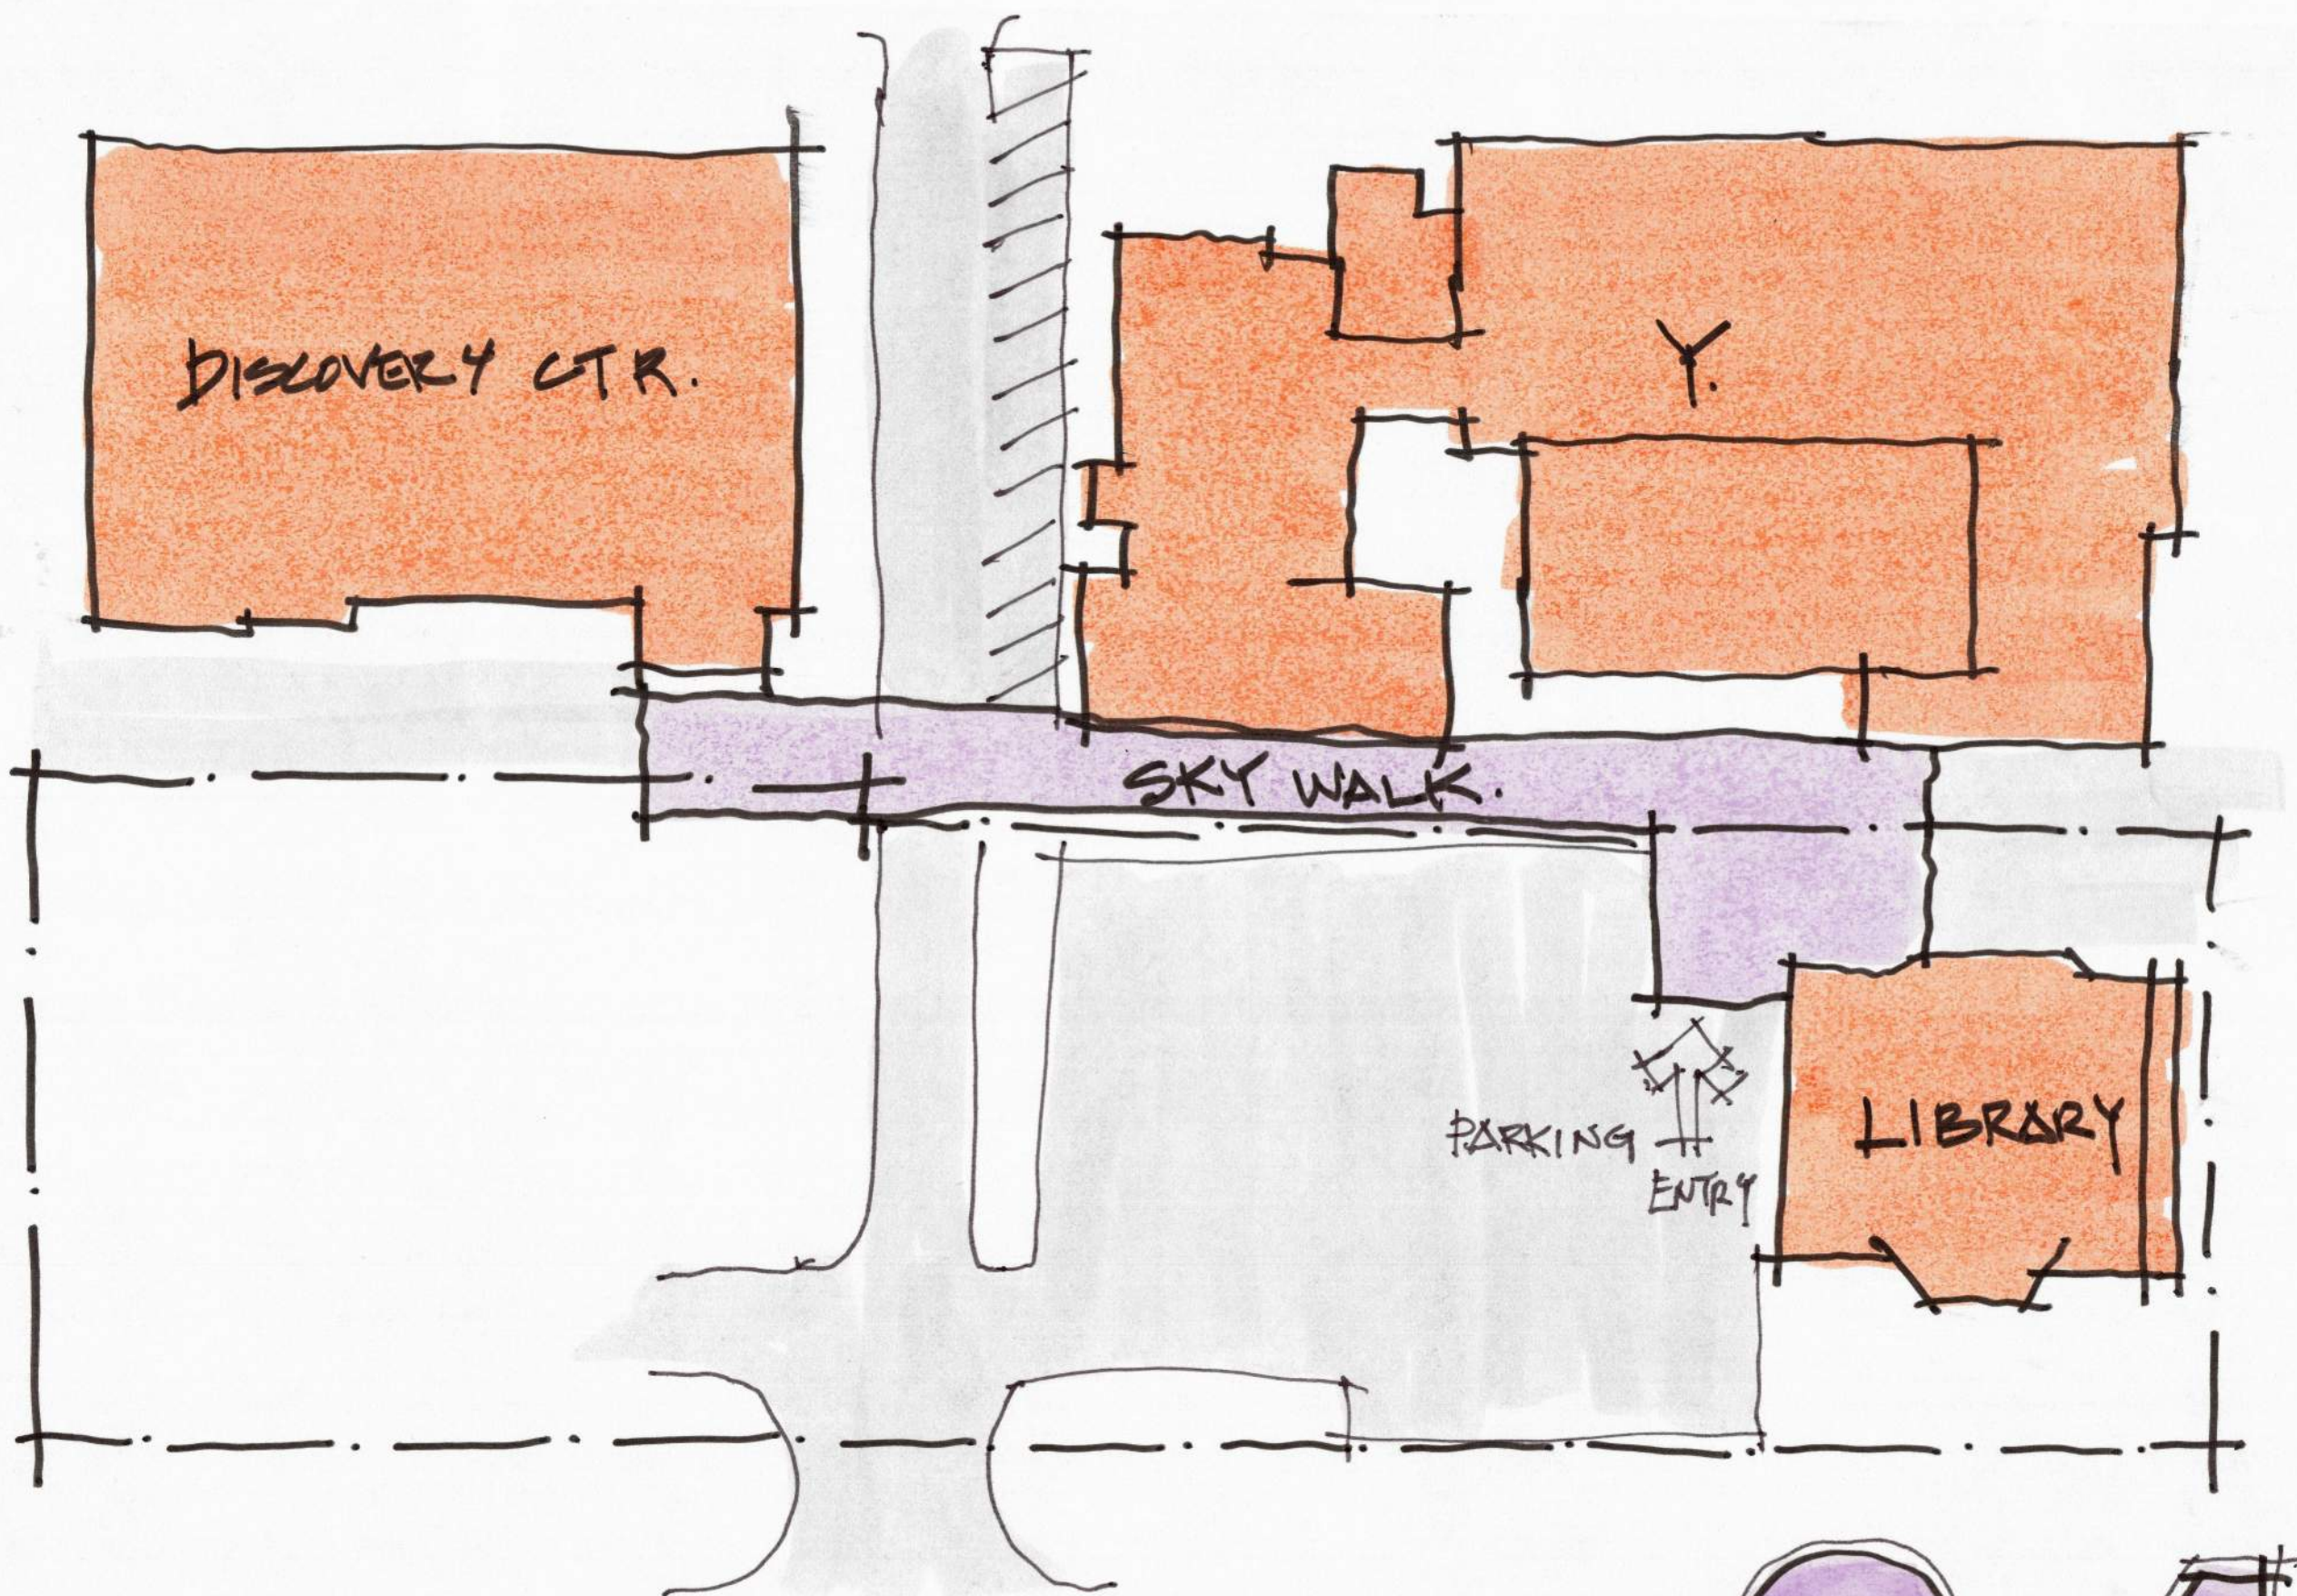

G1